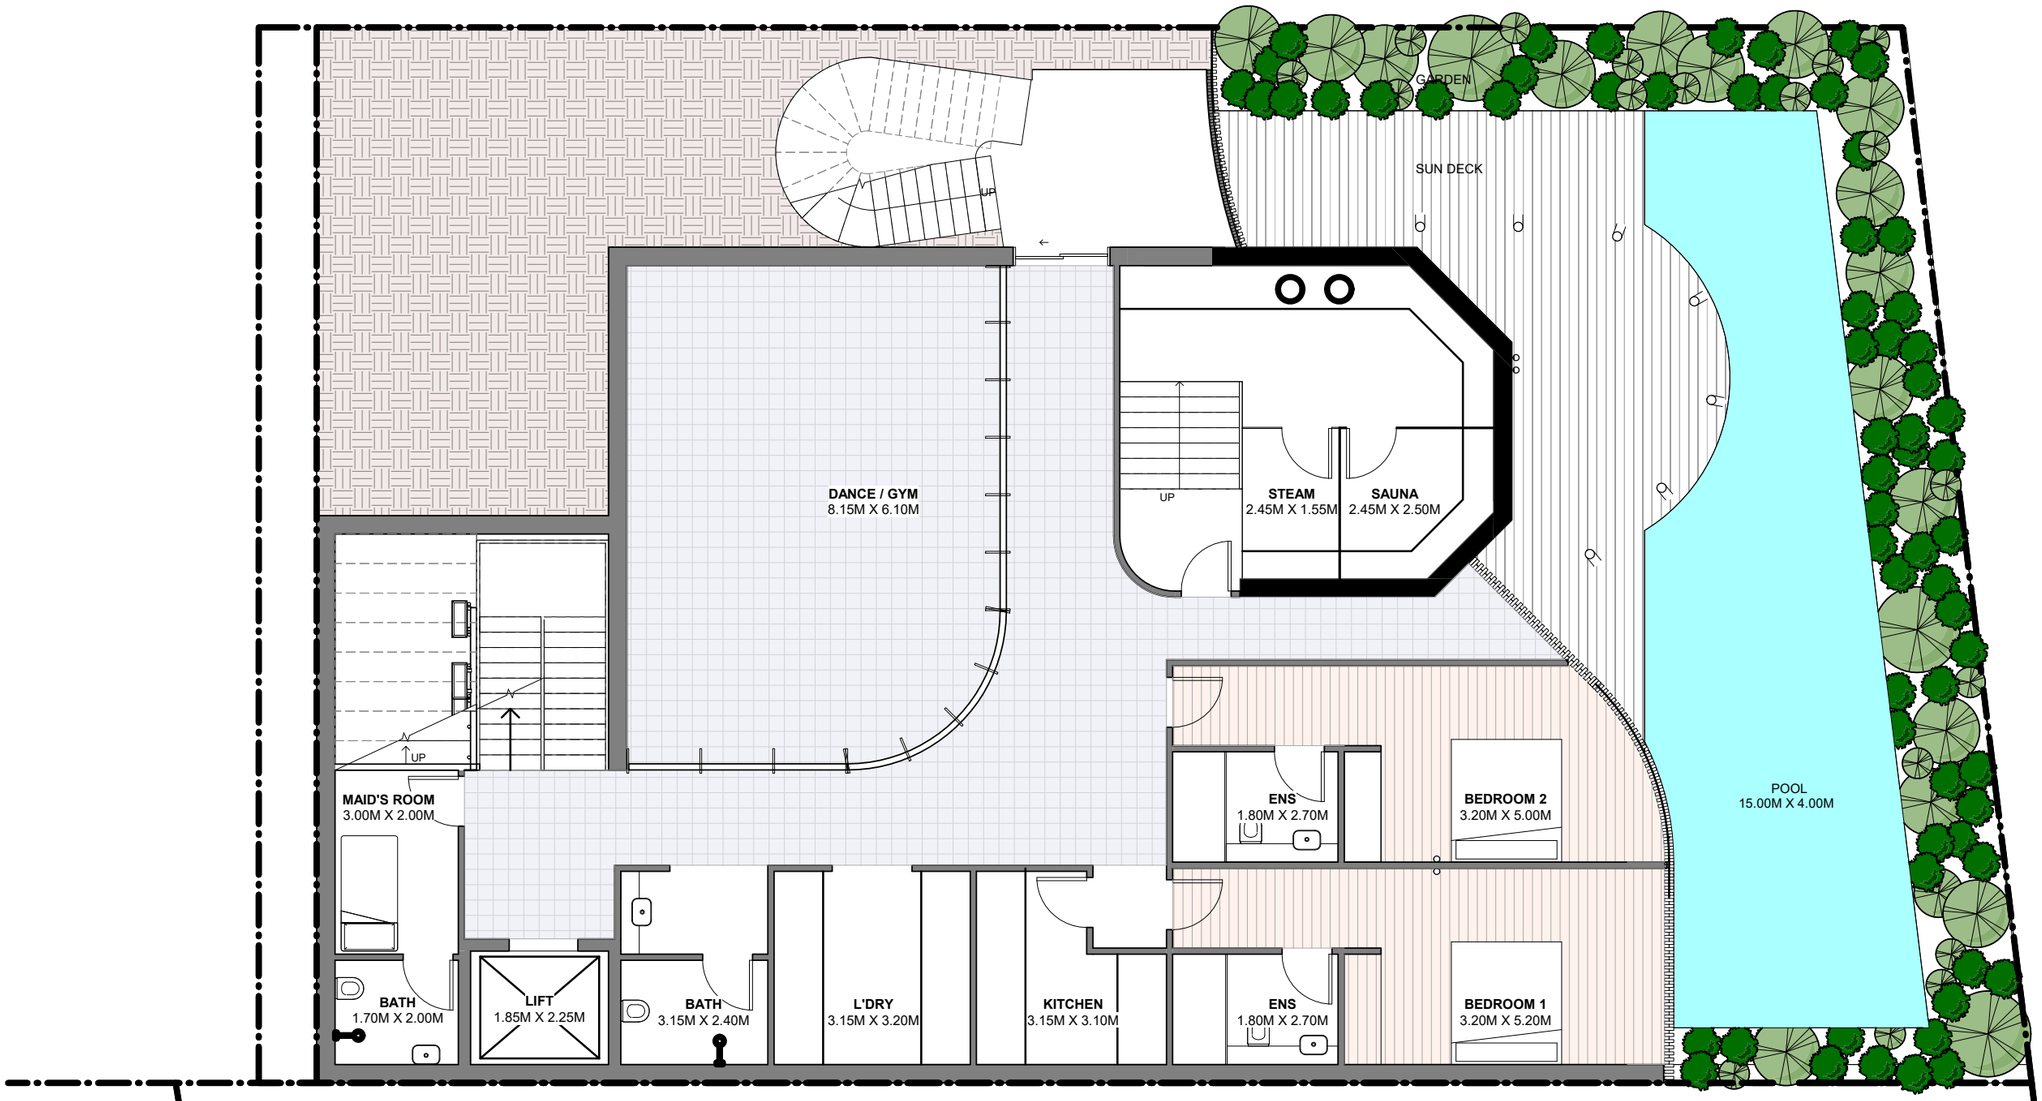

MWA

NSW Reg. 8645

Address: 19 Dumbarton Street, McMahons Point, NSW, 2060

Email: mnwarch@gmail.com

Mobile: +61 410 232 939

Website: http://mw-arch.com.au

DISCLAIMER

THIS DRAWING IS TO BE READ IN CONJUNCTION WITH ALL RELEVANT CONTRACTS, SPECIFICATIONS, REPORTS AND DRAWINGS.

DO NOT SCALE OFF DRAWINGS, PRECEDENCE IS TO BE FIVEN TO WRITTEN DIMENSION, VERIFY ALL DIMENSIONS ON SITE PRIOR TO CONSTRUCTION.

COPYRIGHT OF THIS DRAWING IS VESTED WITH ARCHITECT.

No.	Revision	Date

BOAT HOUSE	GALLERY LEVEL	
PROJECT NUMBER#: 200920 PROJECT ADDRESS: 38 Bay View Street, Lavender Bay, NSW 2060	Drawn by KL Checked by MW	N
18/11/20	Scale @ A1 1 : 50	SK-02