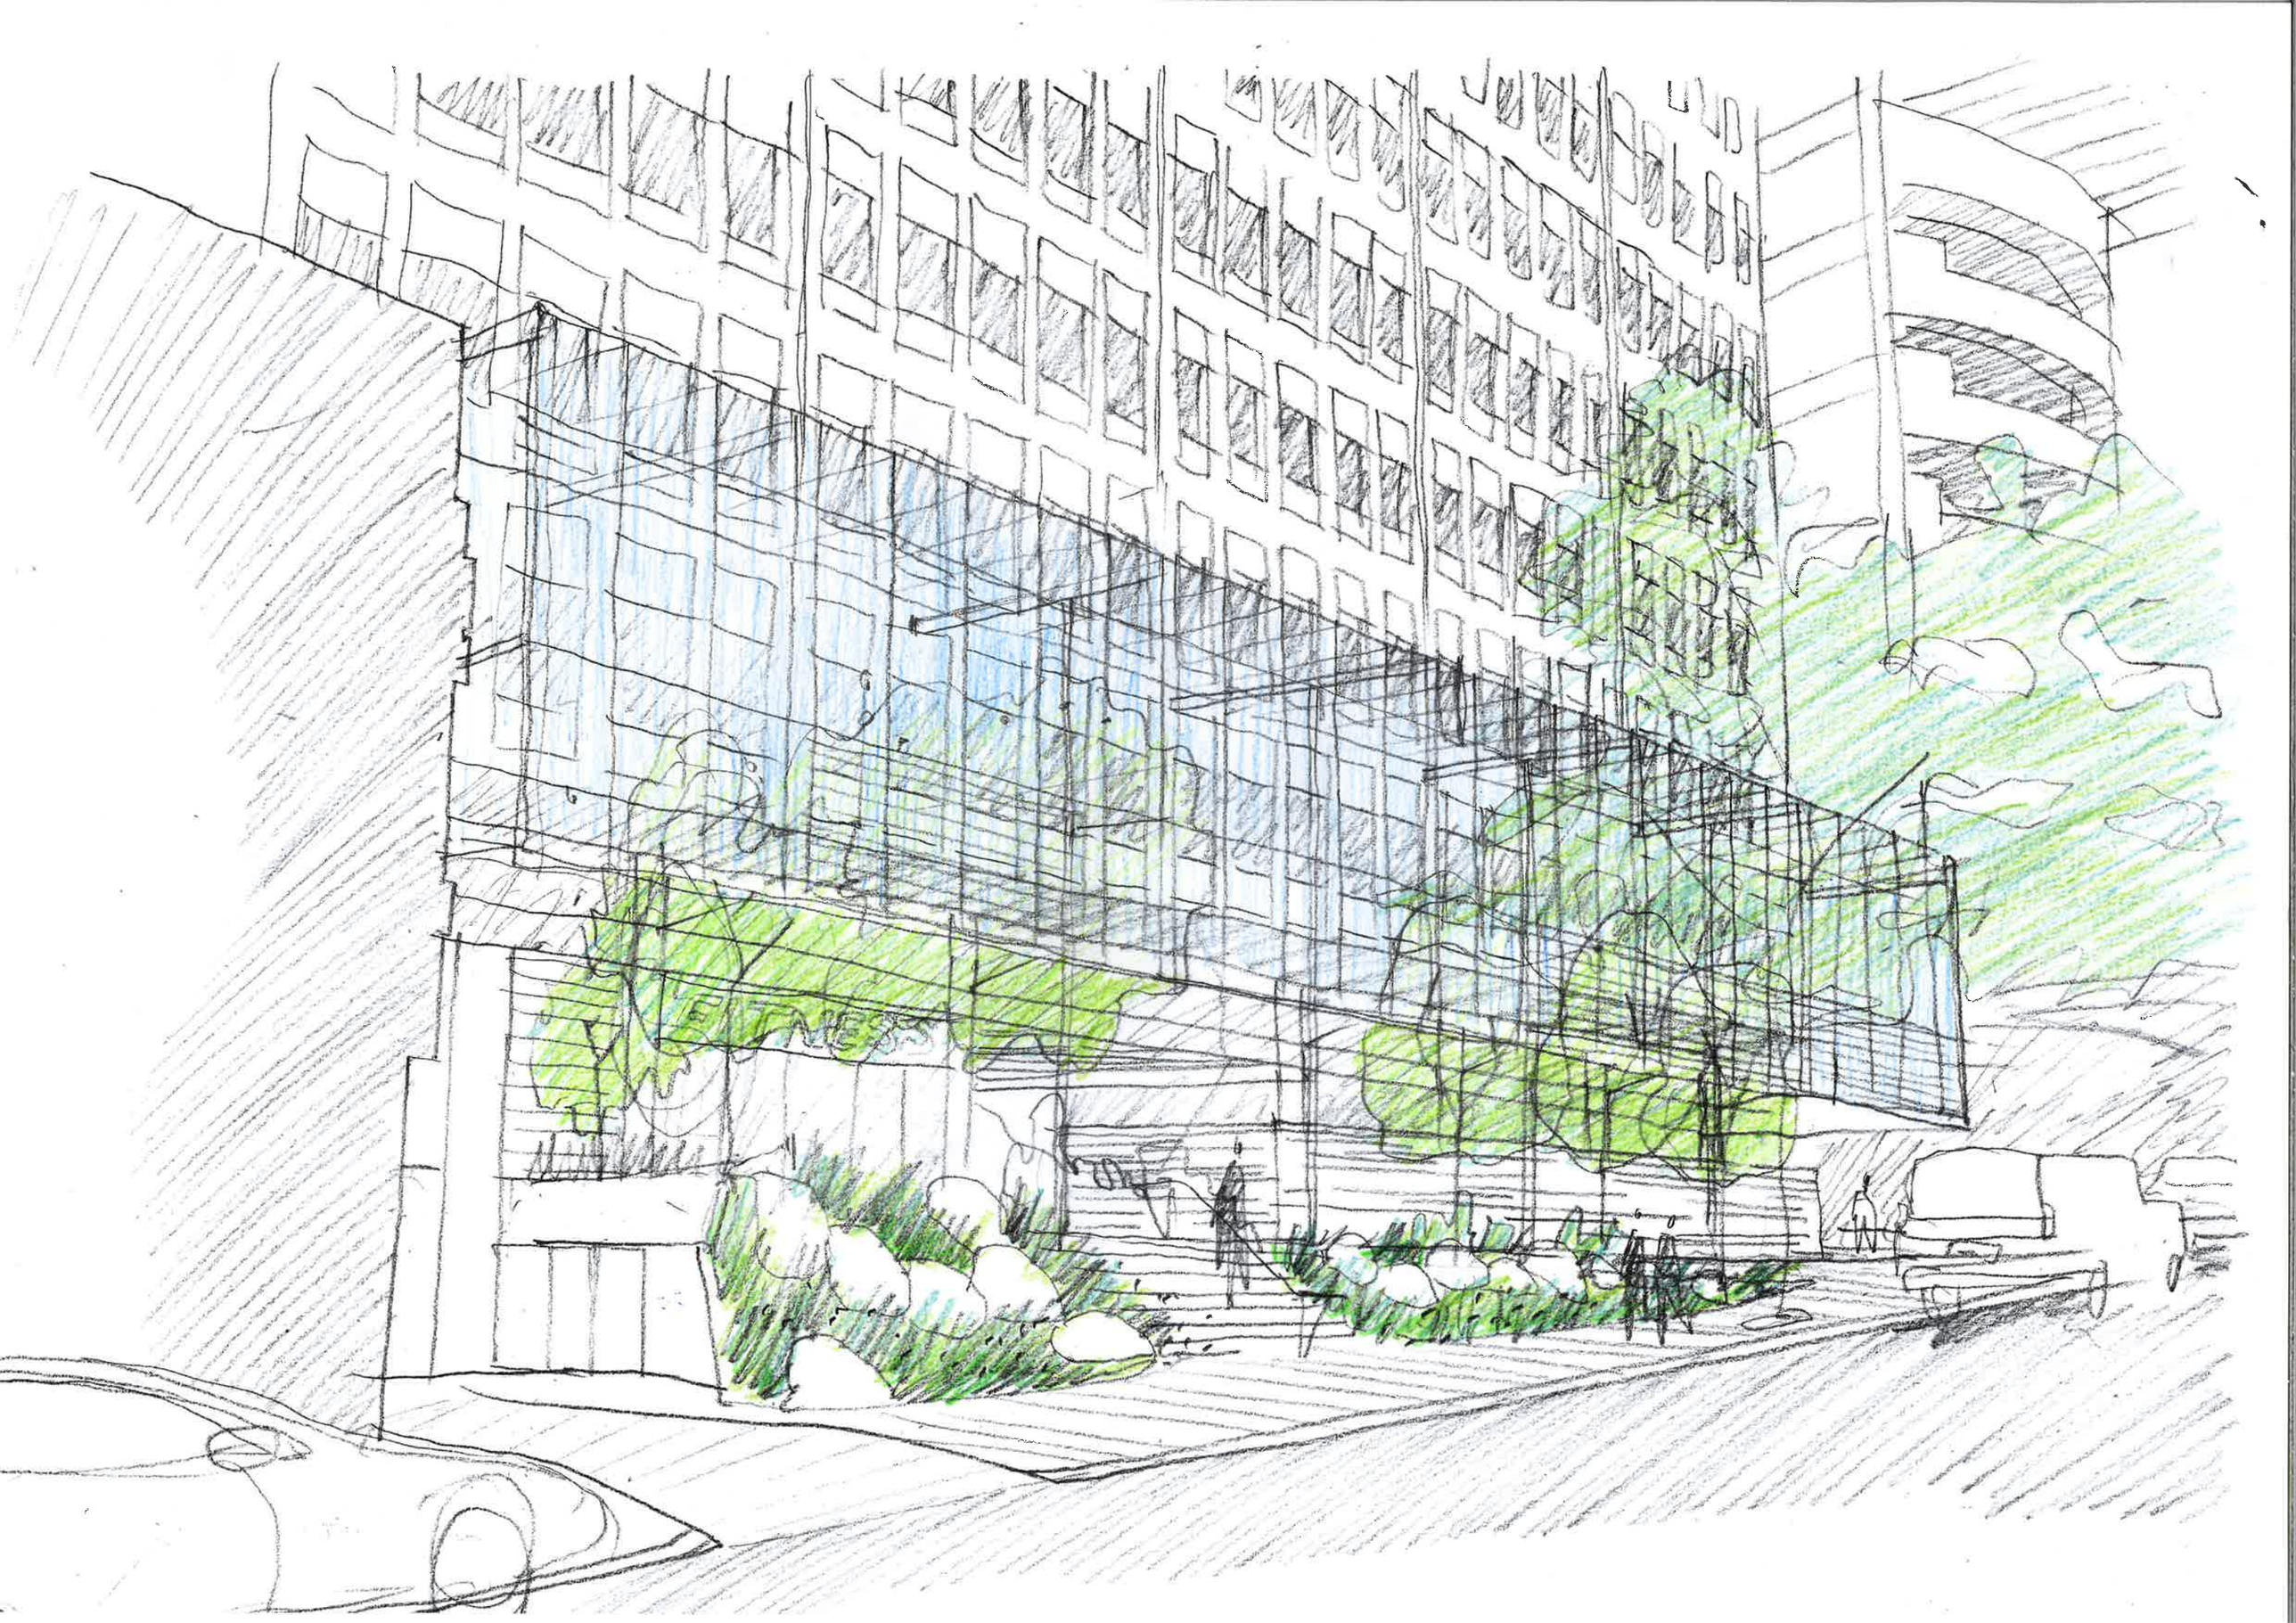

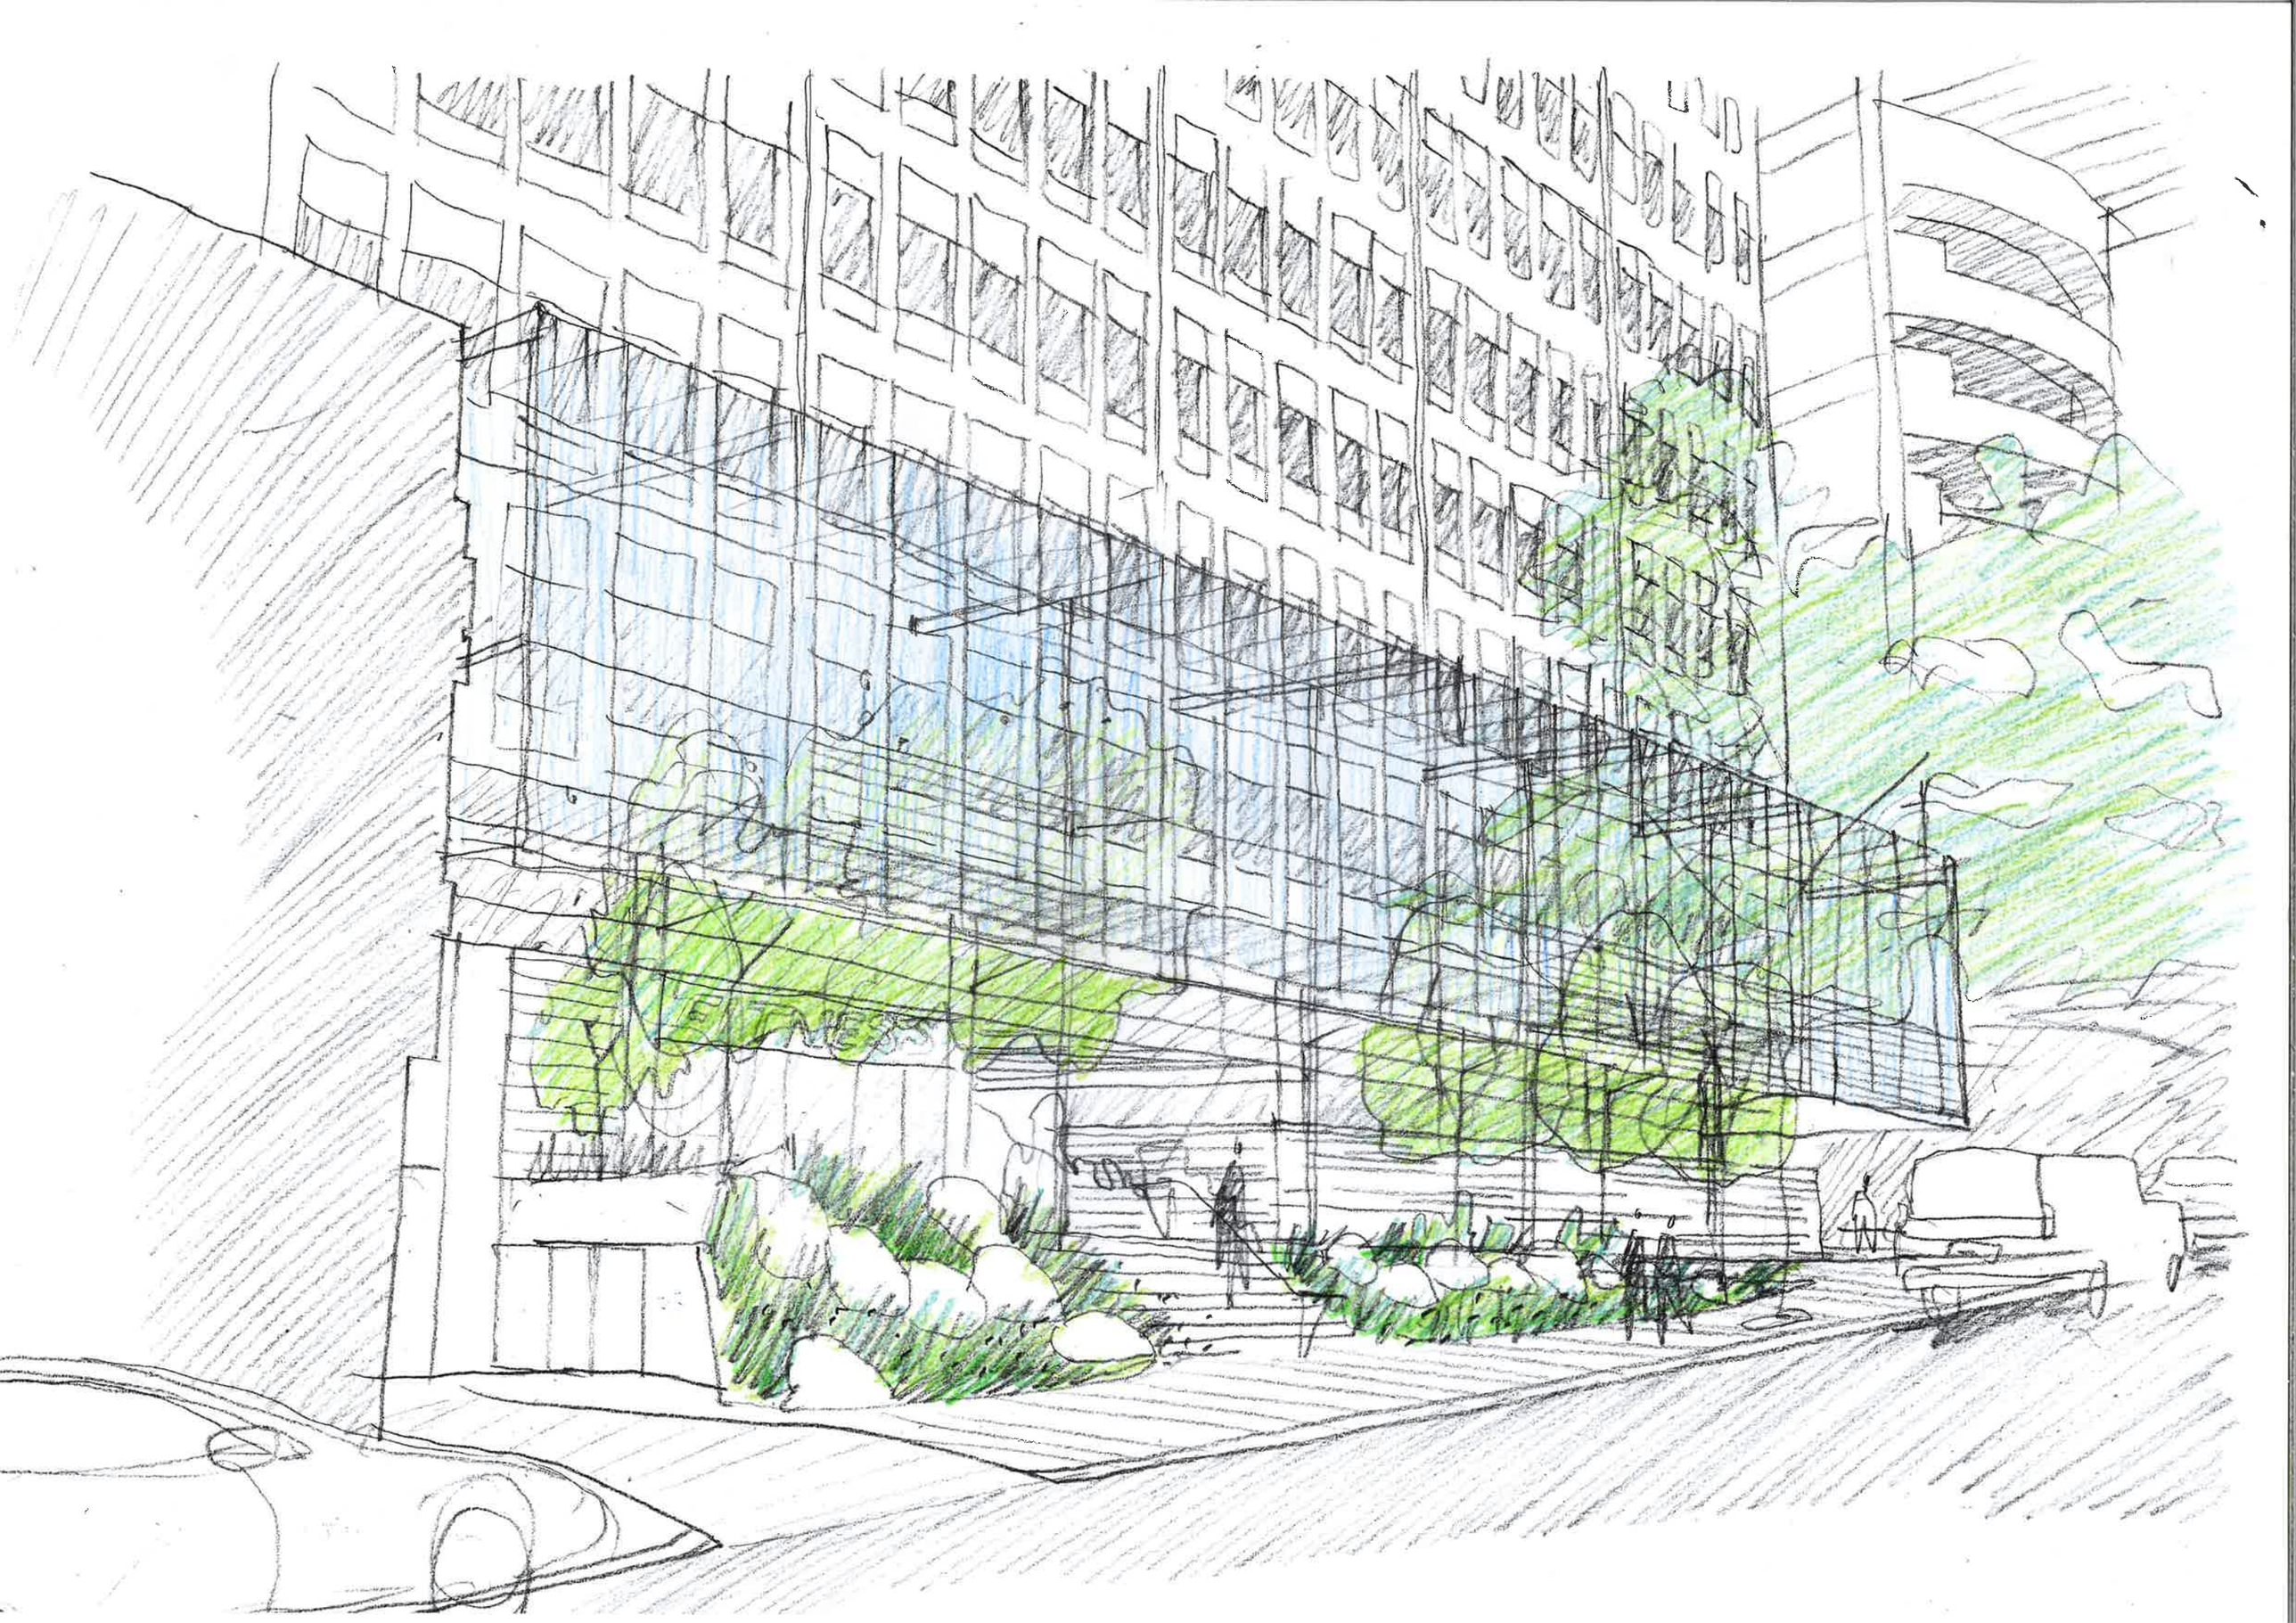

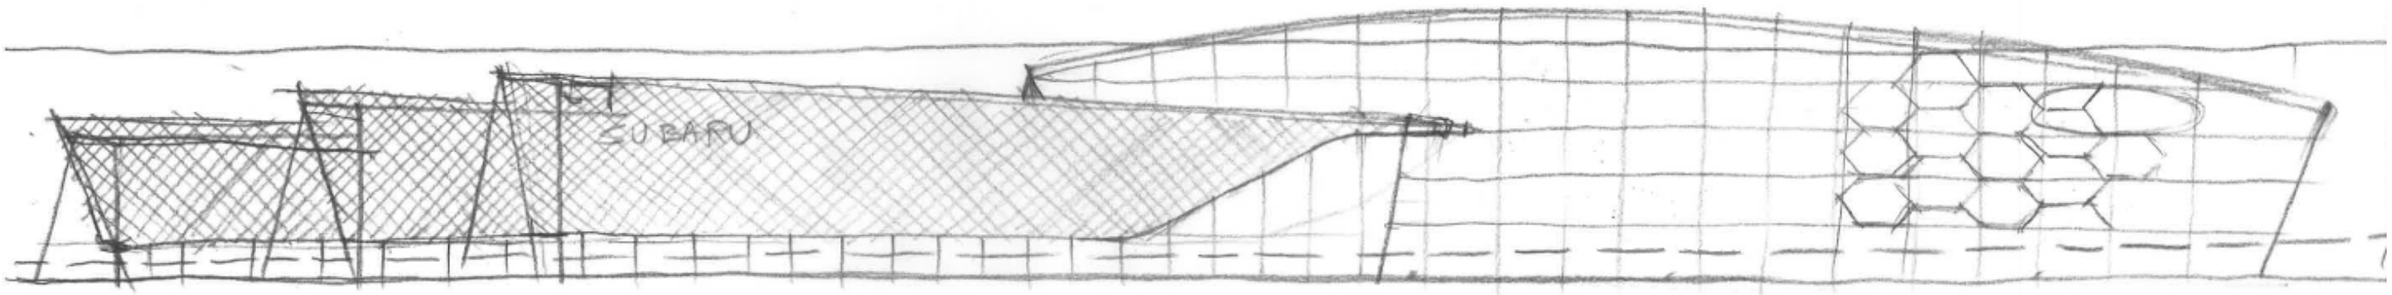
SUBARU

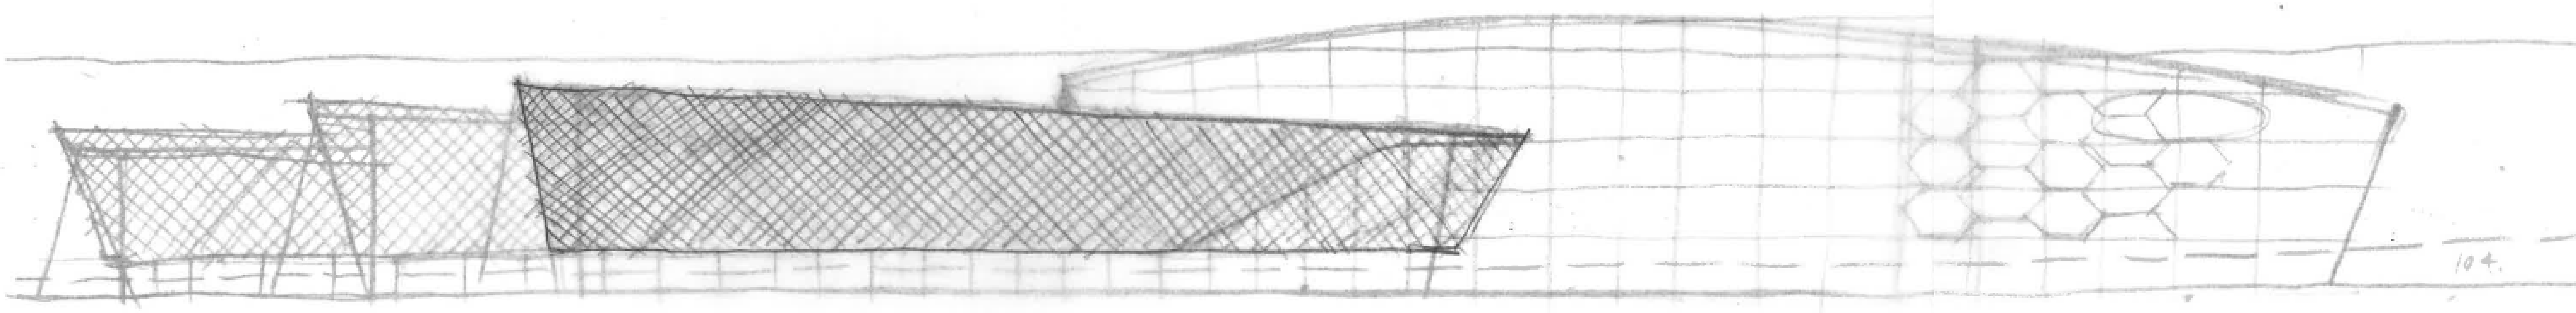
104.

MAINFREIGHT

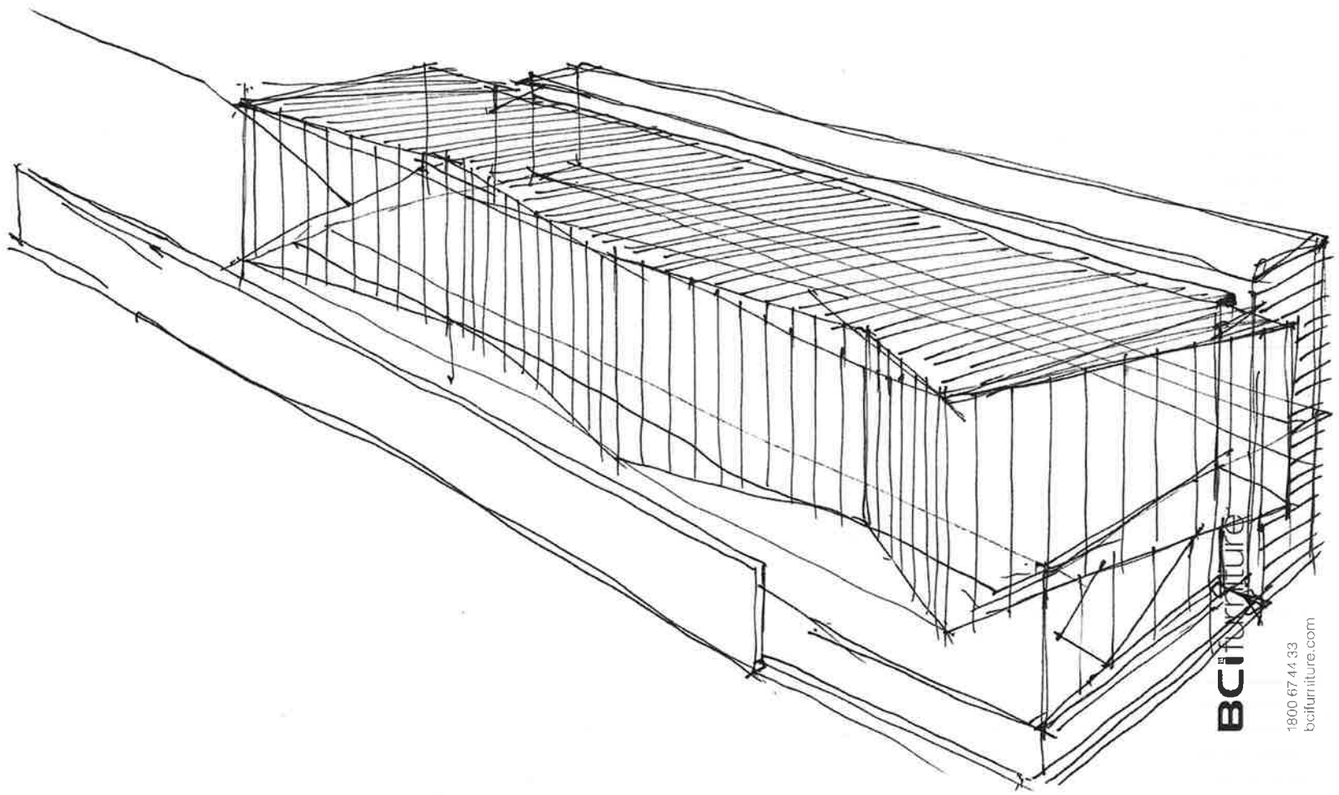

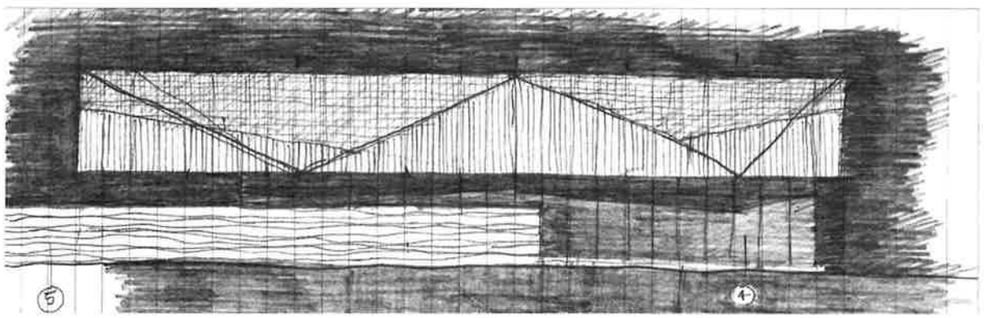

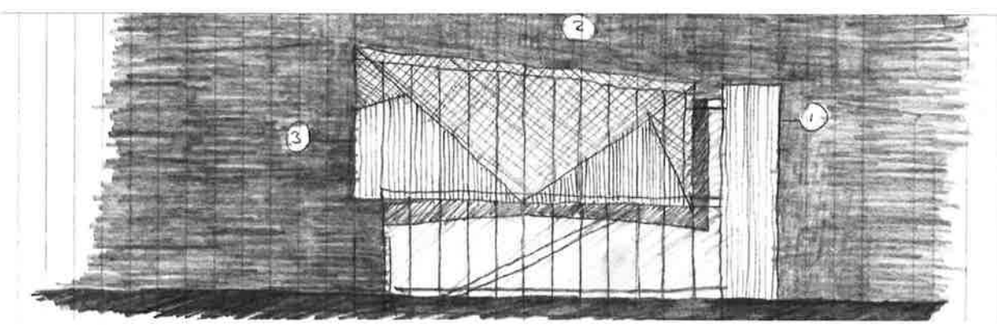

PRELIMINARY

ARCHITECT
SBA ARCHITECTS
Suite 702, 63 Mount Street, North Sydney NSW 2060
T: 02 9929 9366 F: 02 9929 8599
E: info@sbaarchitects.com.au W: www.sbaarchitects.com.au

ISSUE	DESCRIPTION	DATE

CLIENT

MAINFREIGHT LOGISTICS

38 YARRUNGA STREET, PRESTONS NSW 2170

NORTH

TITLE
CONCEPTS

DATE	SCALE	JOB NO.	DWG NO.
16.03.2017	@B1	17128	DA--

P

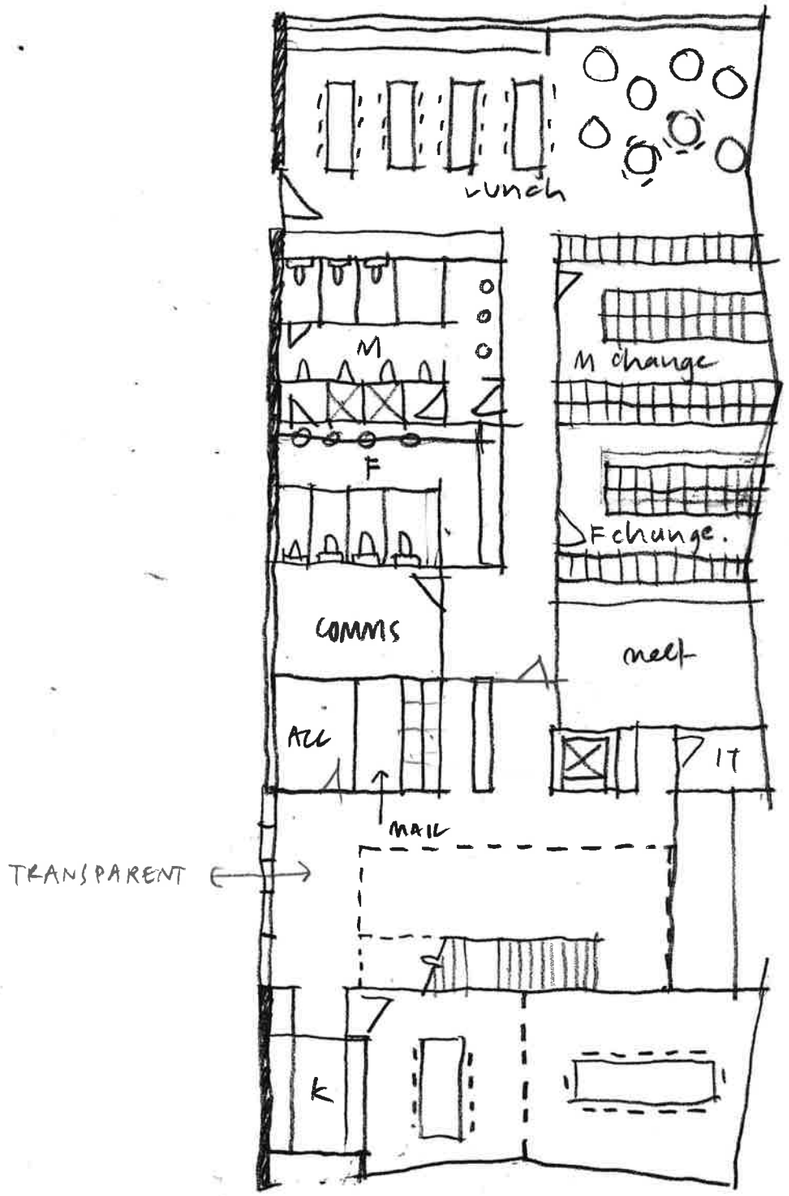

CONFIG BASED ON 1200 m² GFA

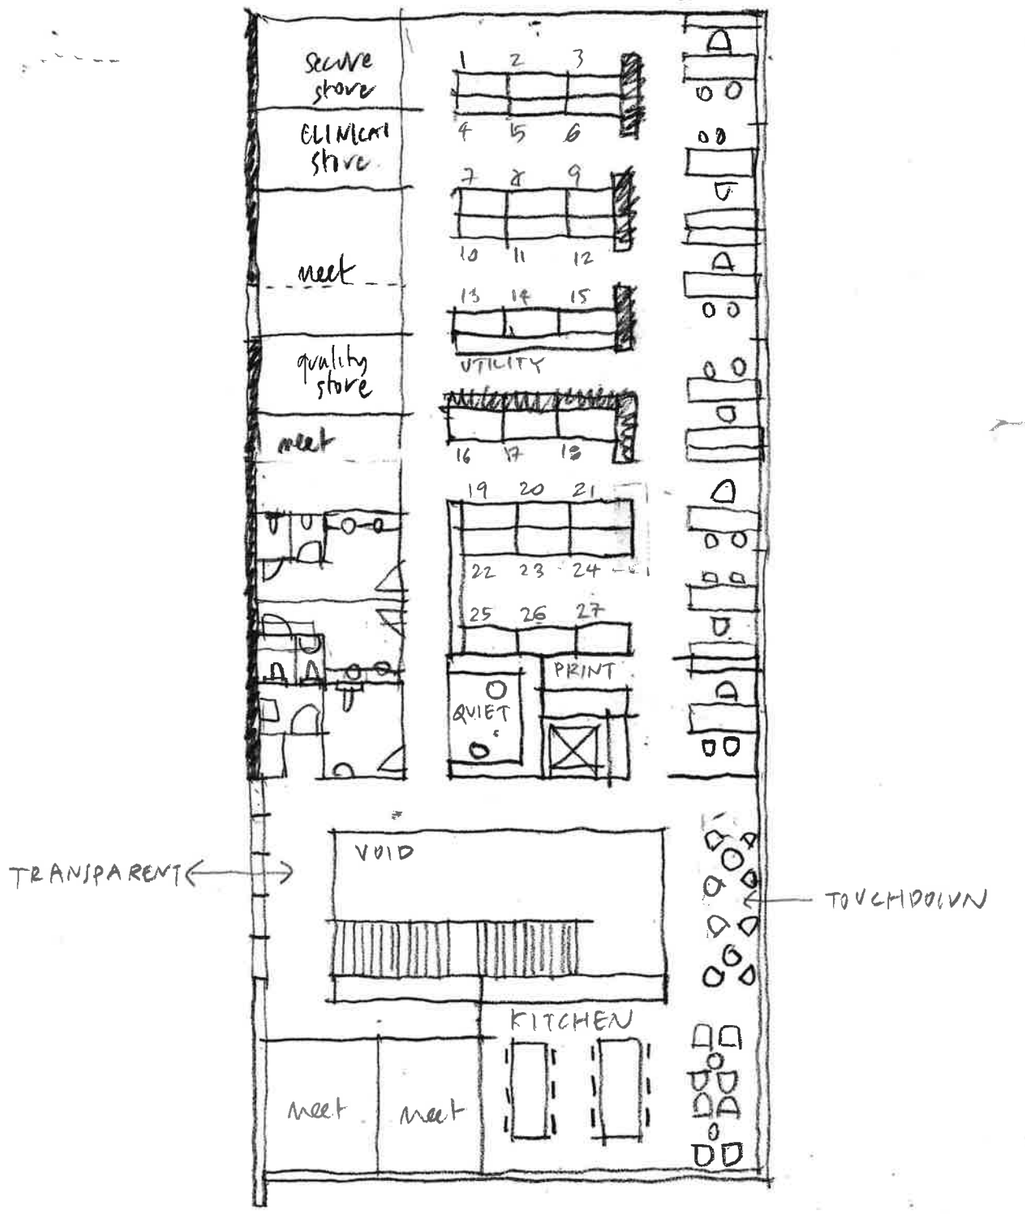

SYMBION
FITOUT PLAN
1:200 @ A3
27.03.17

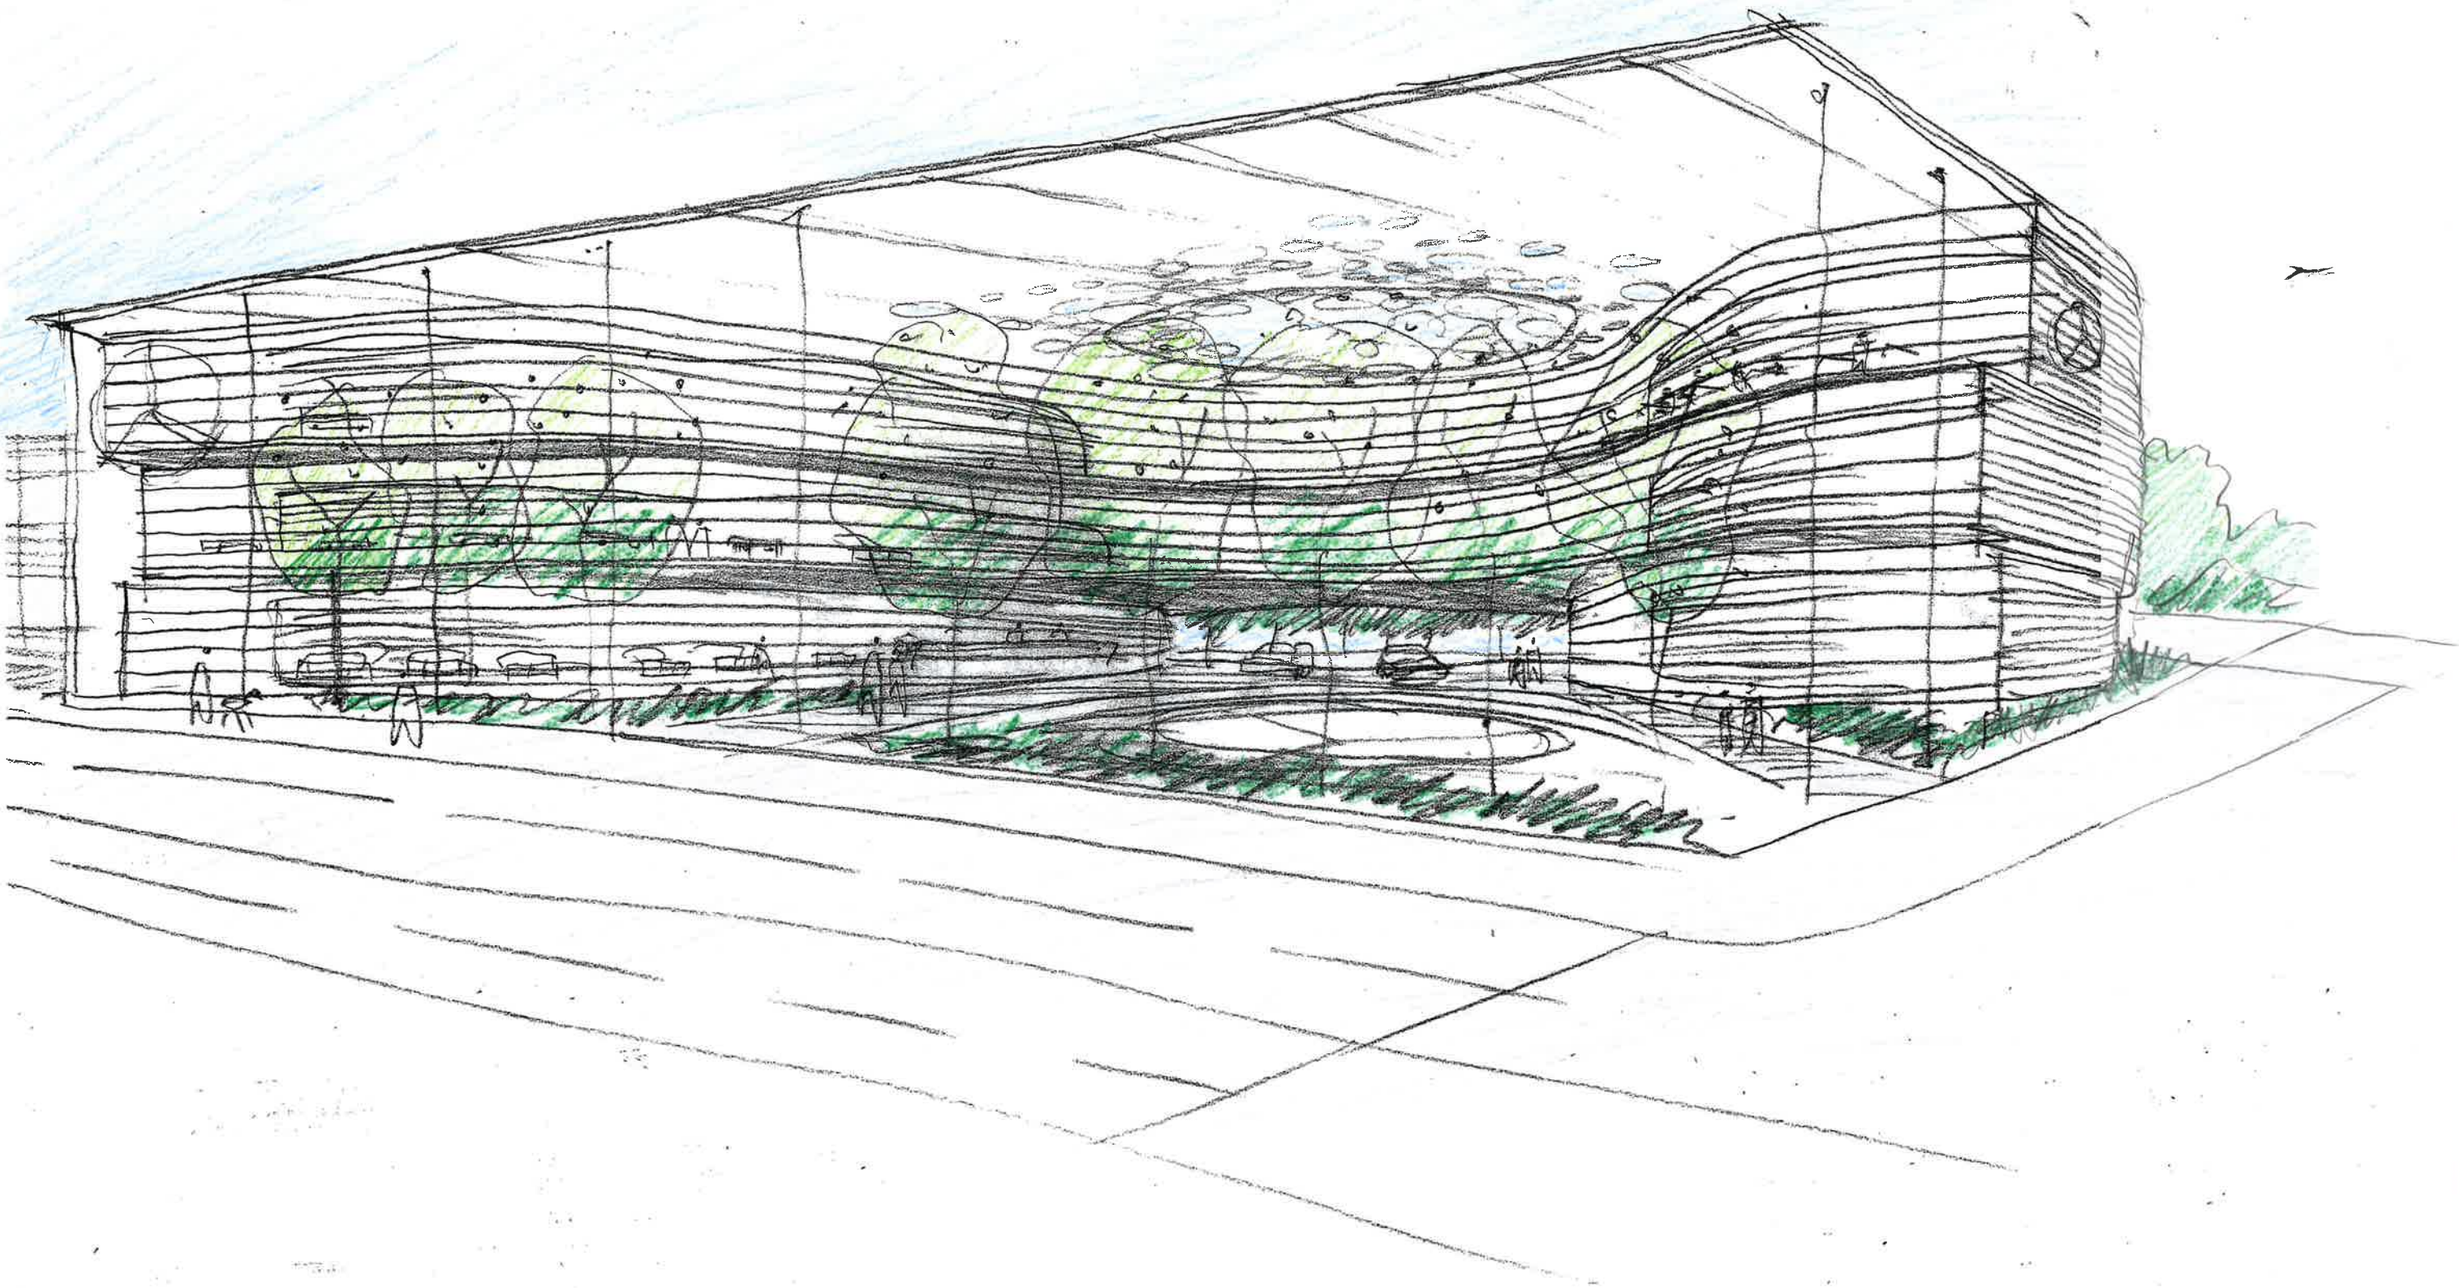

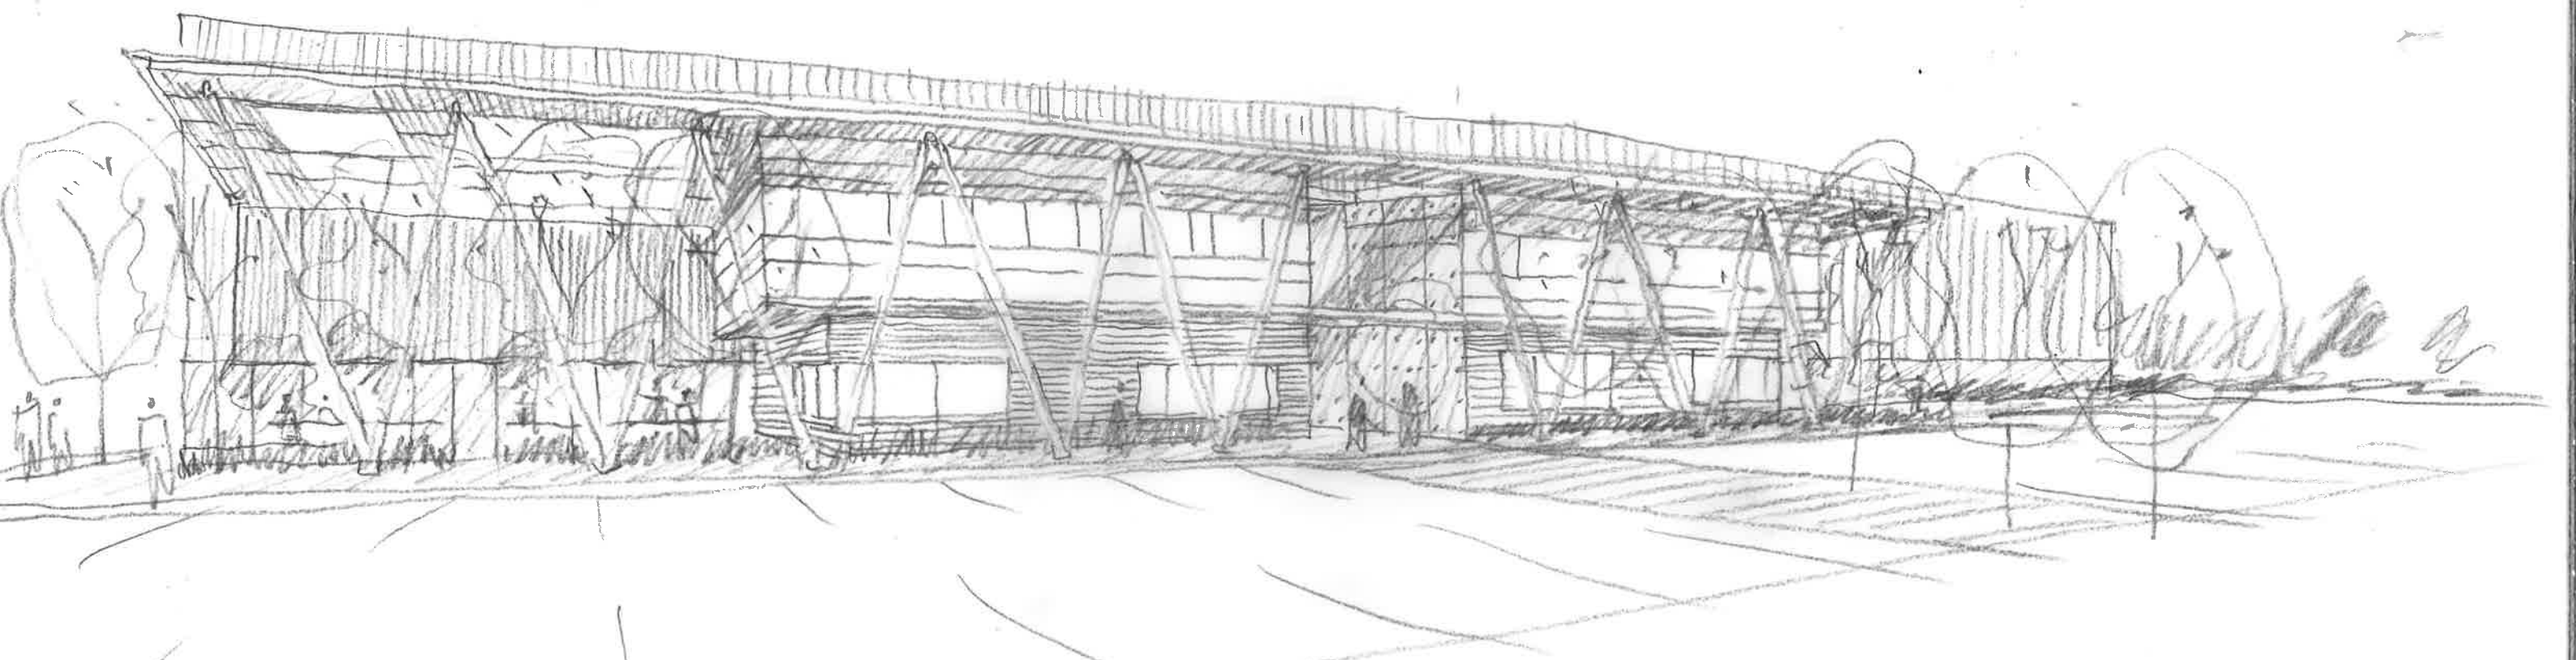

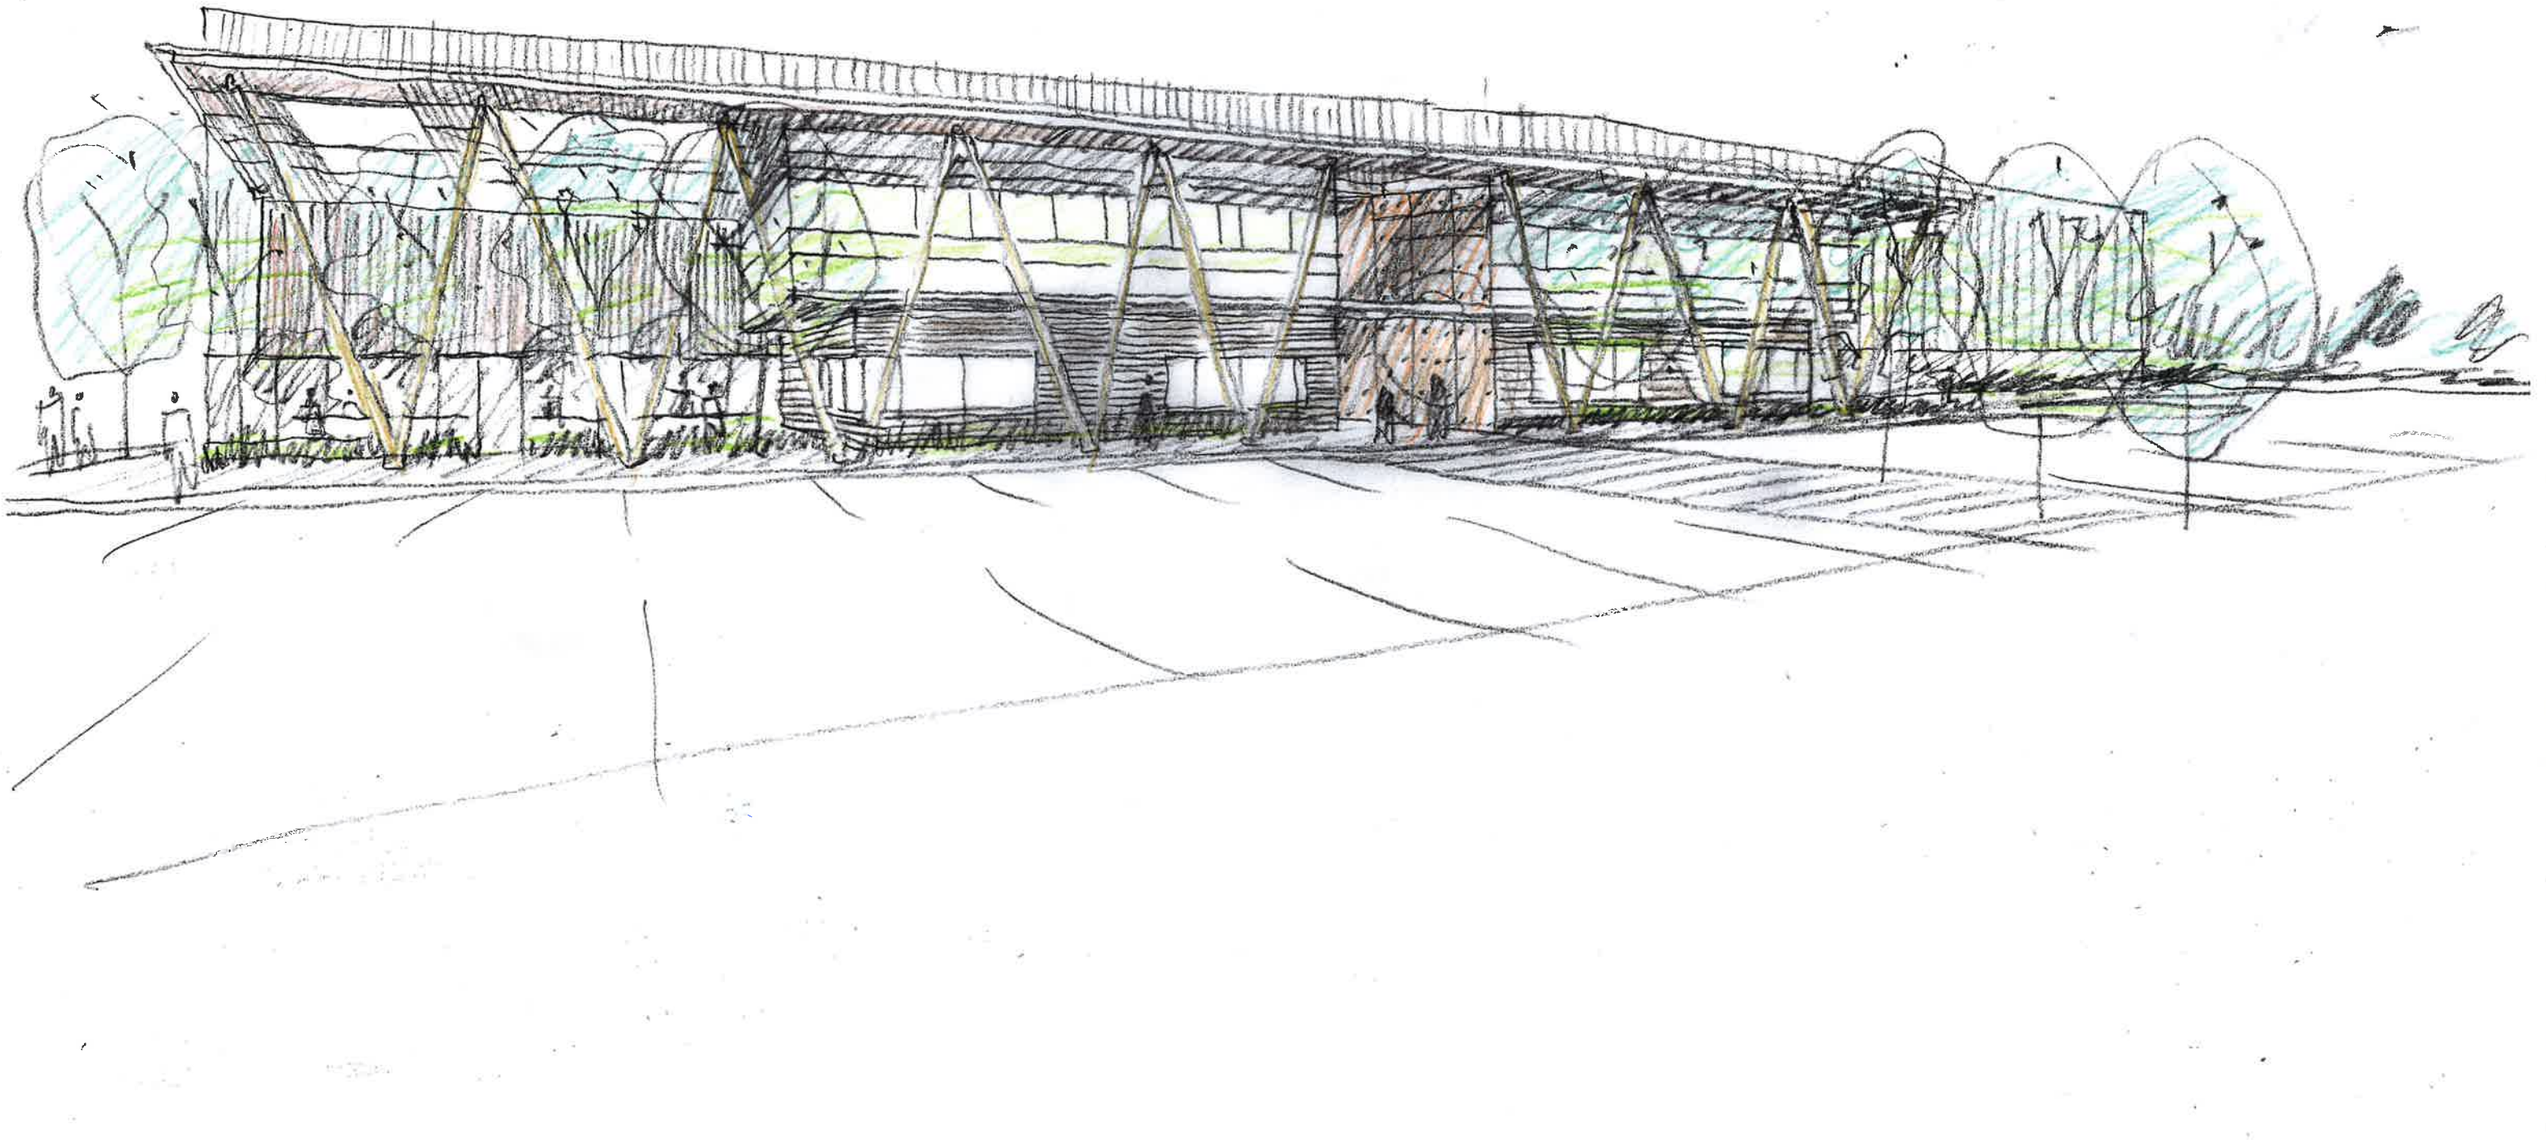

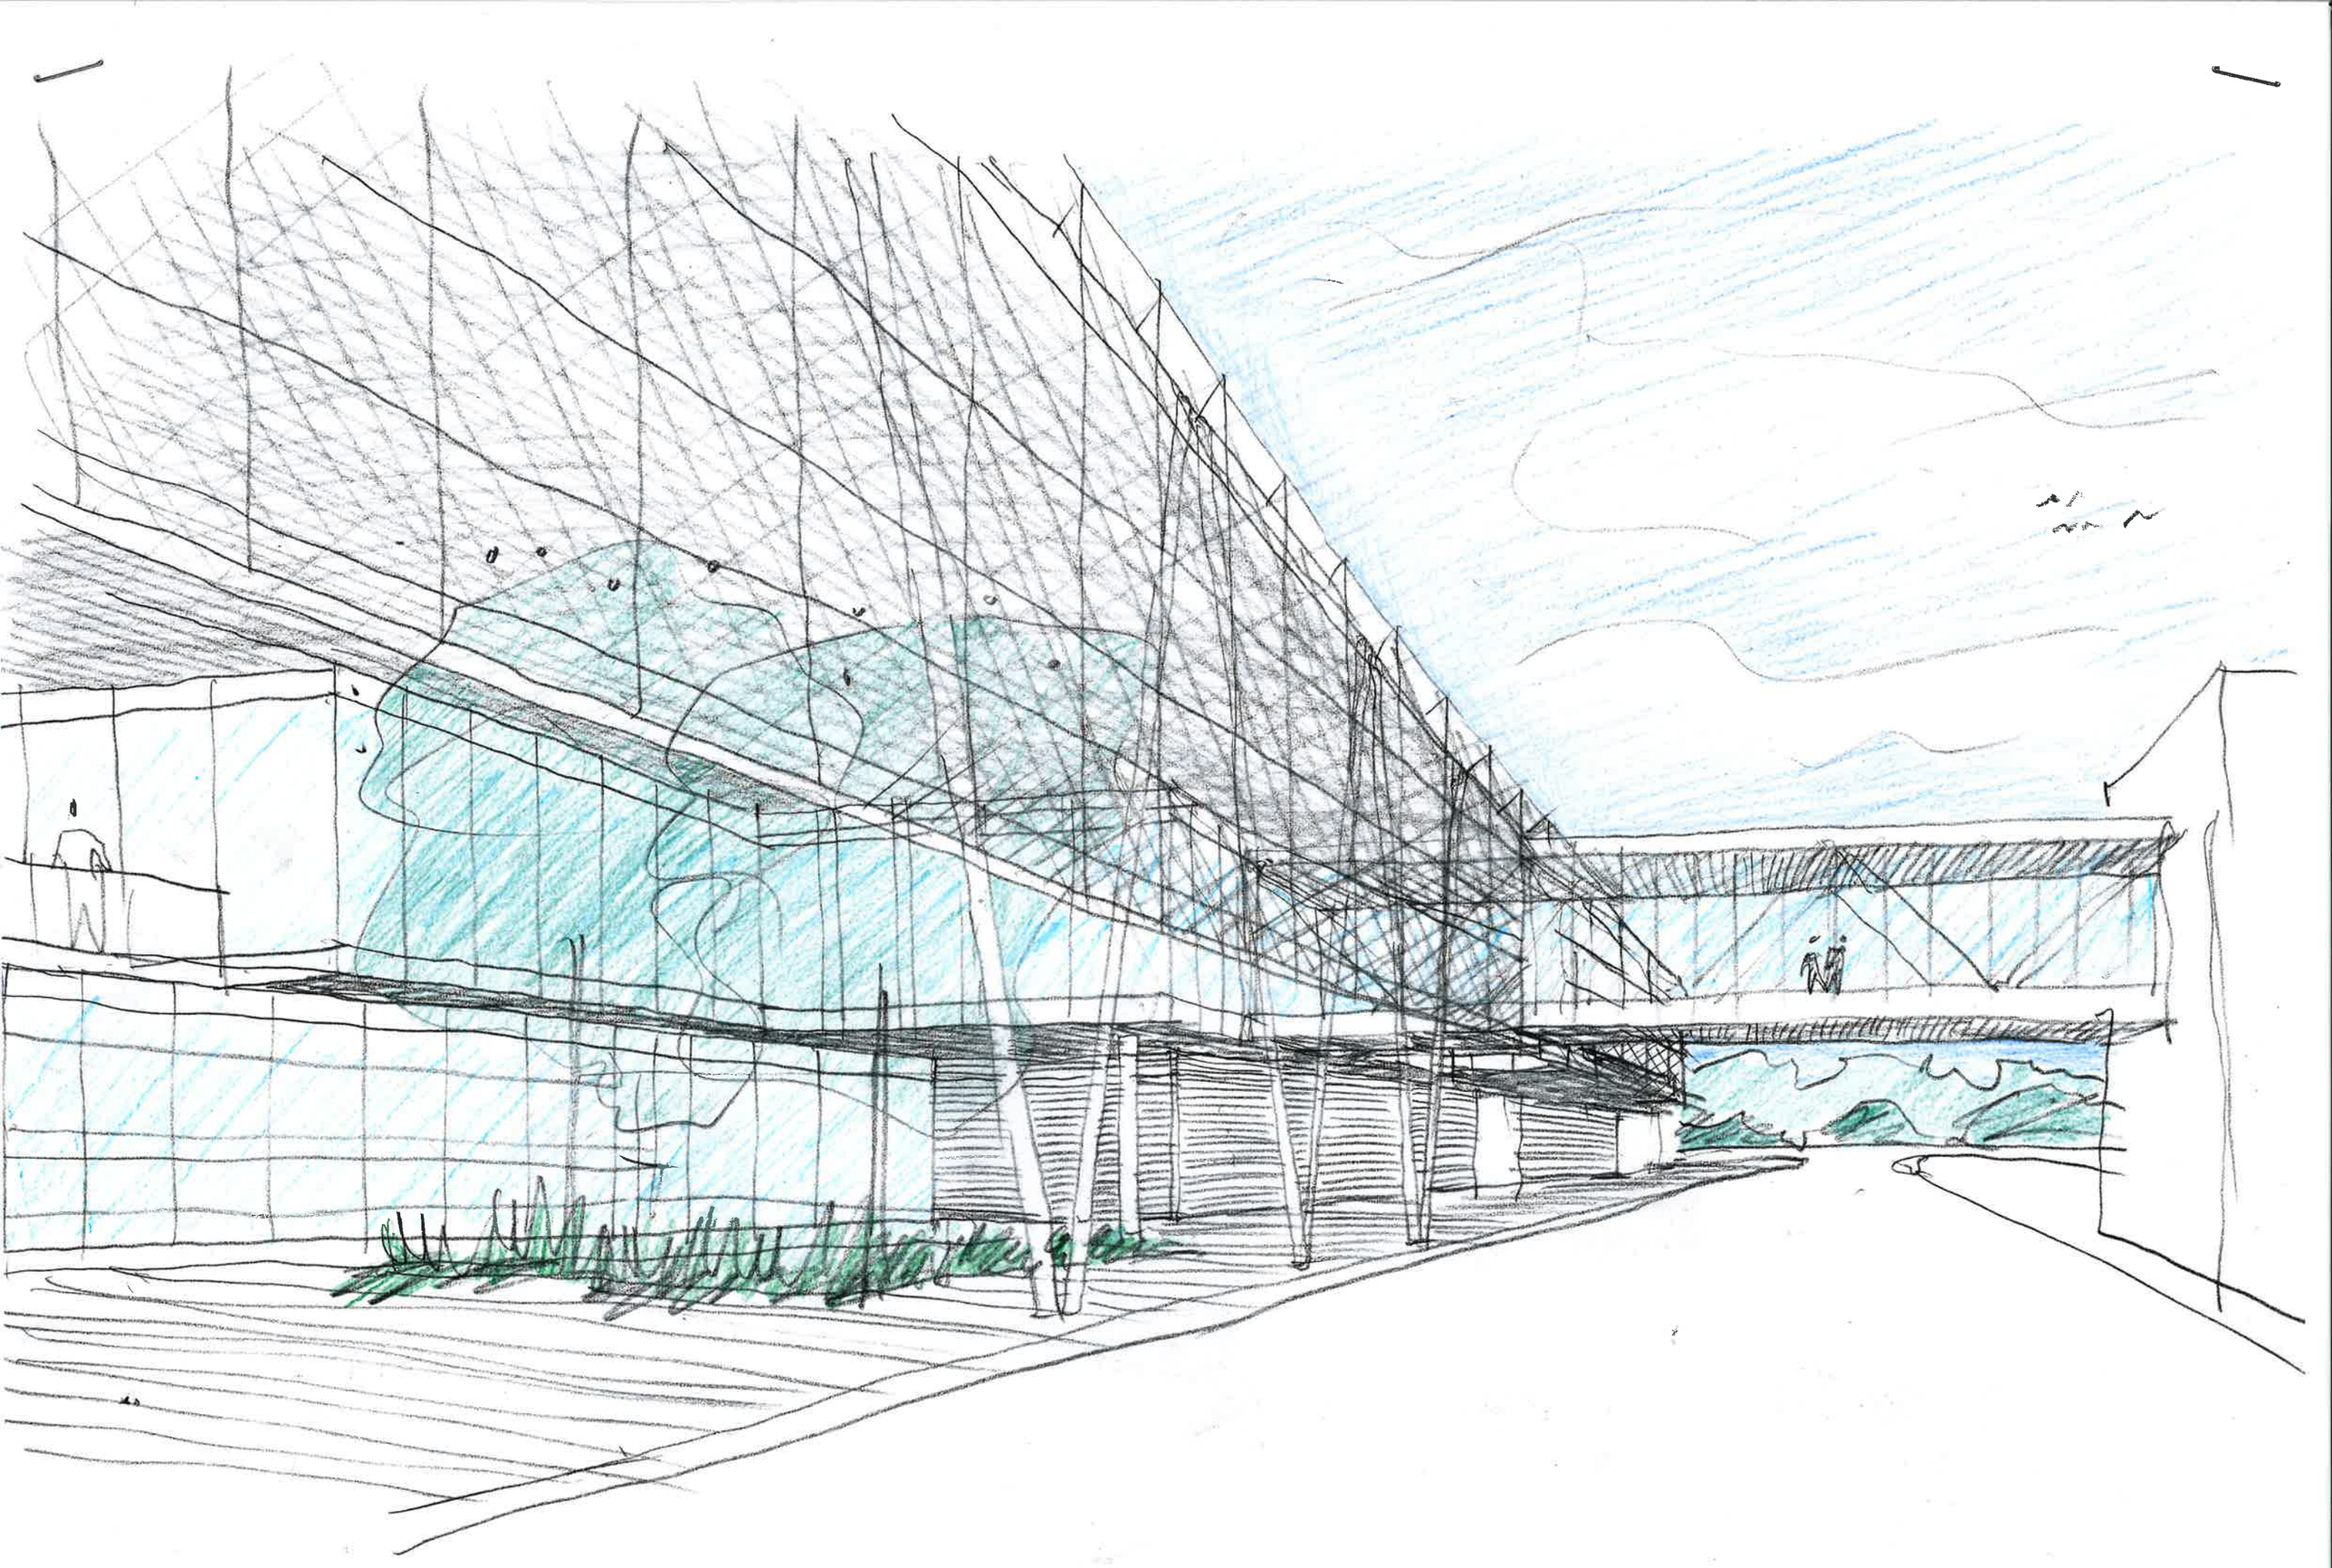

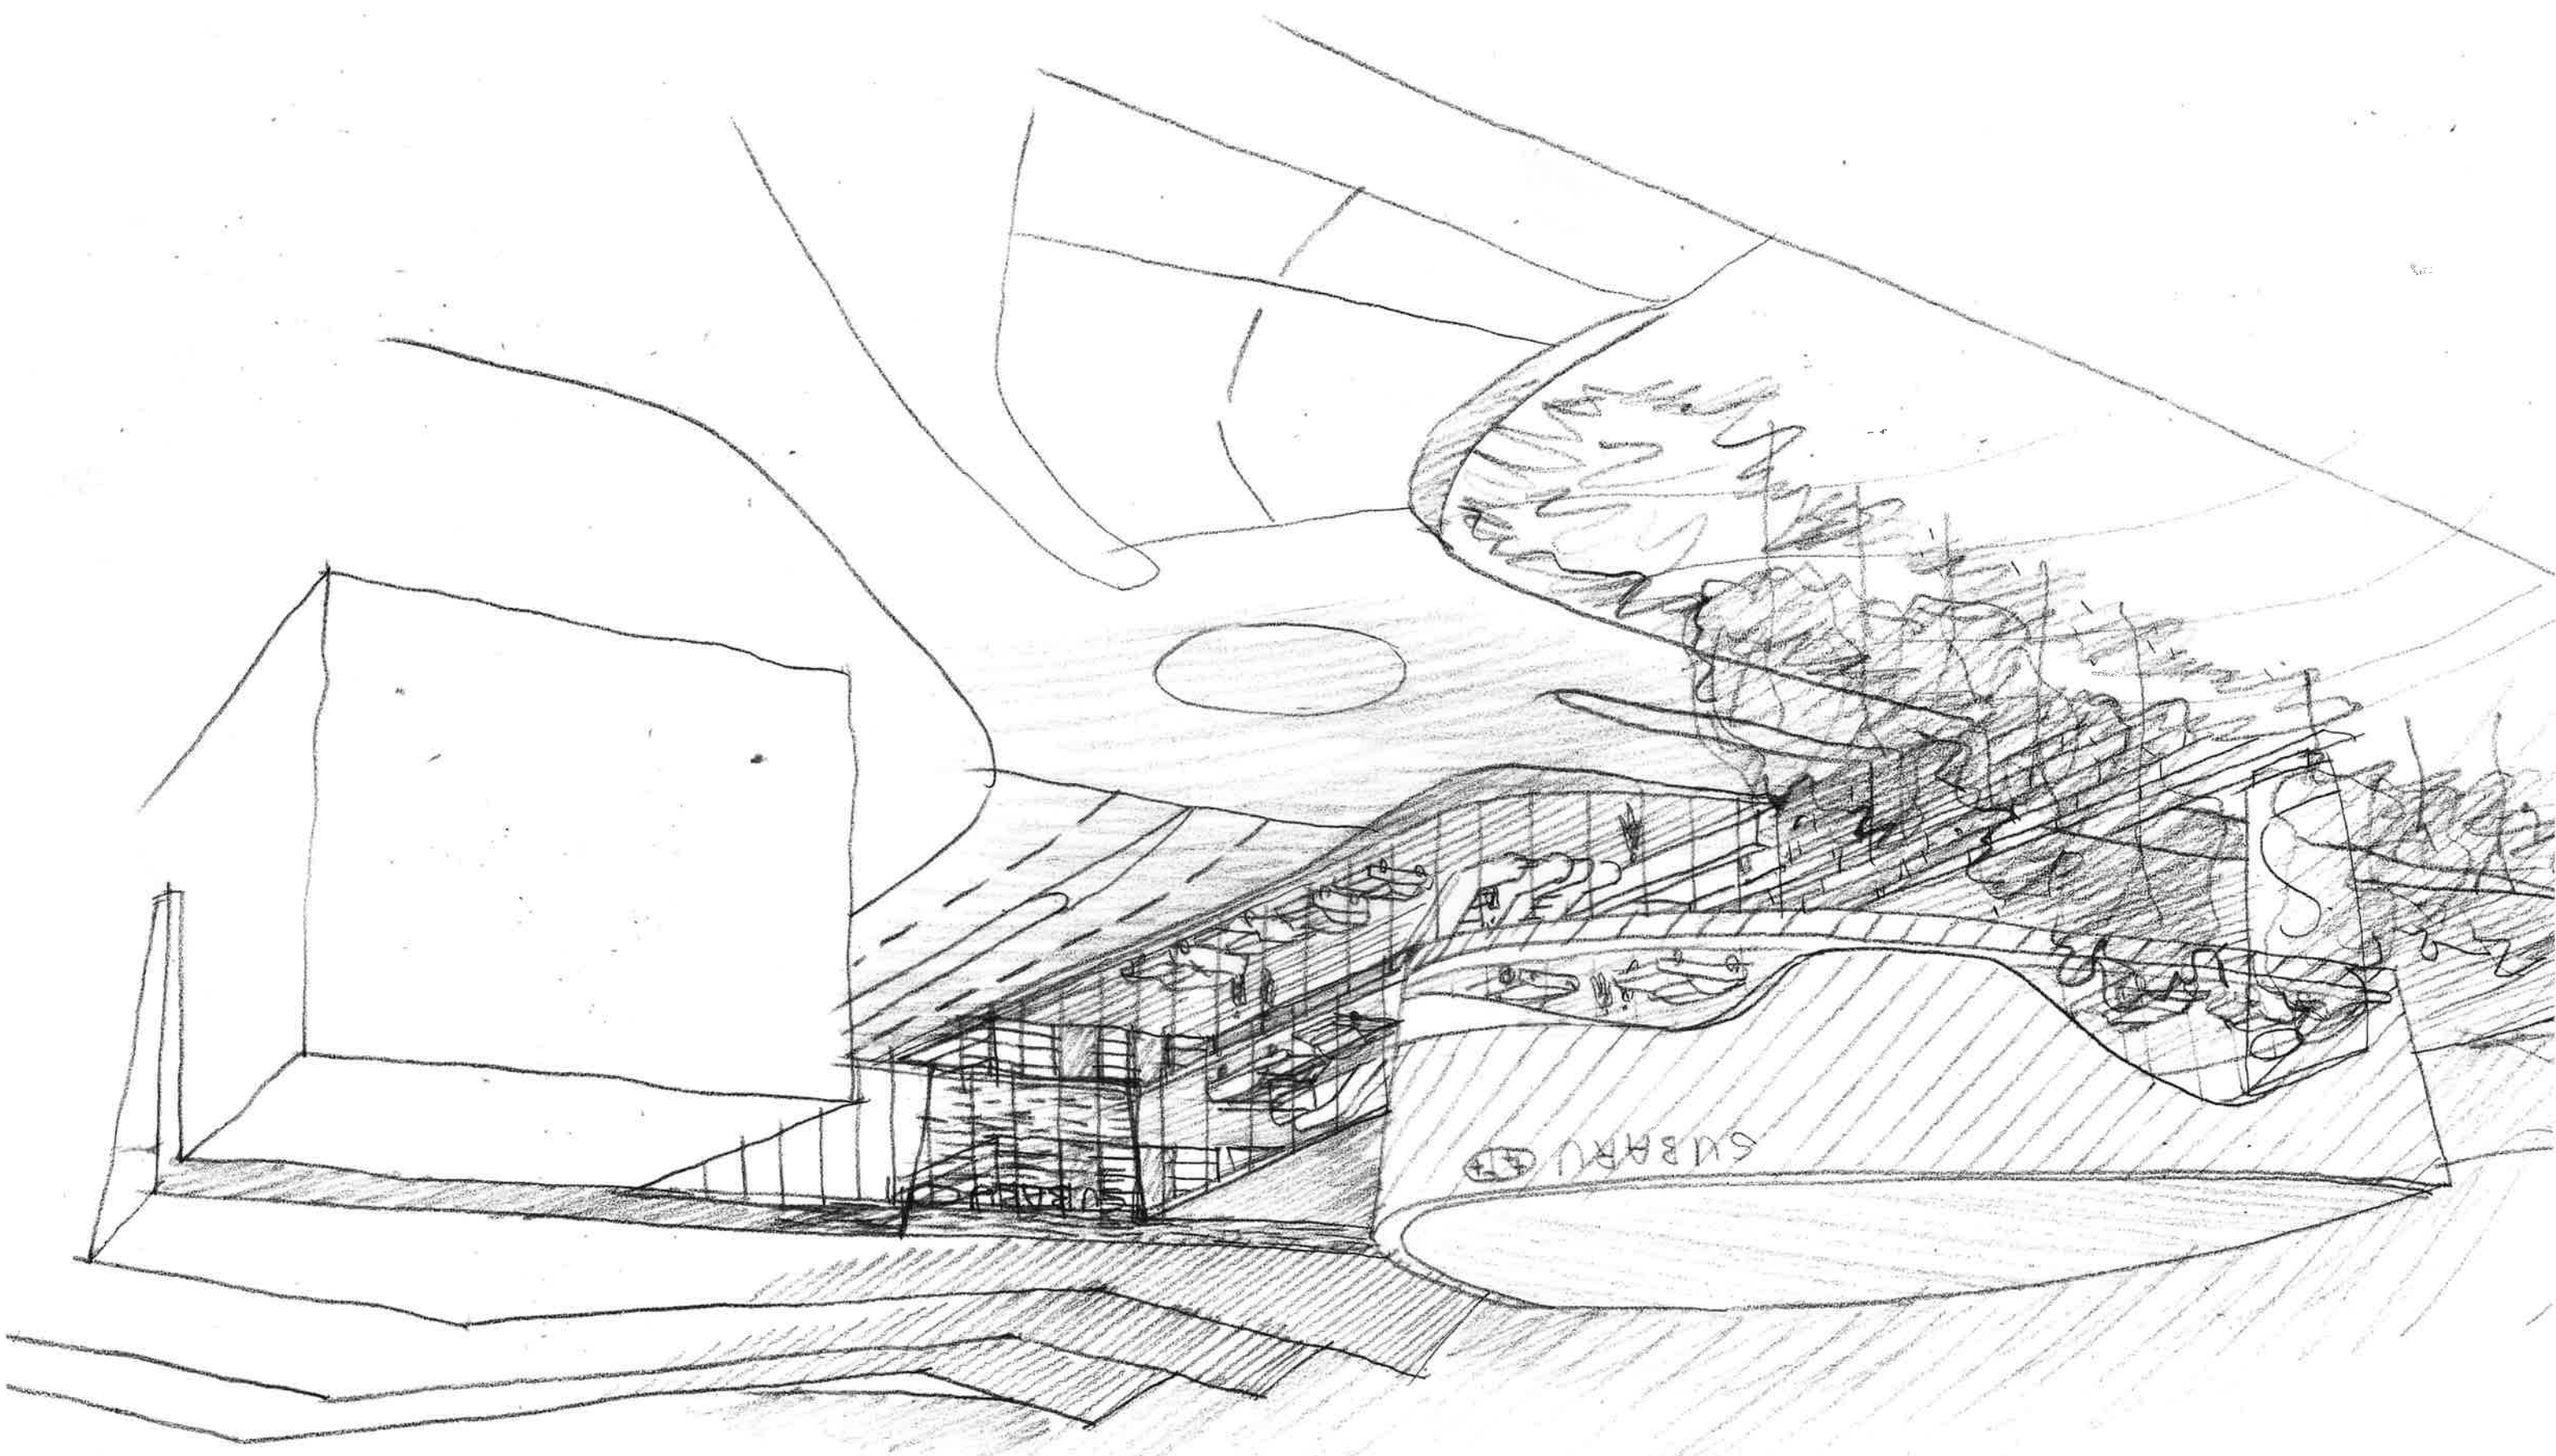
SUBARU

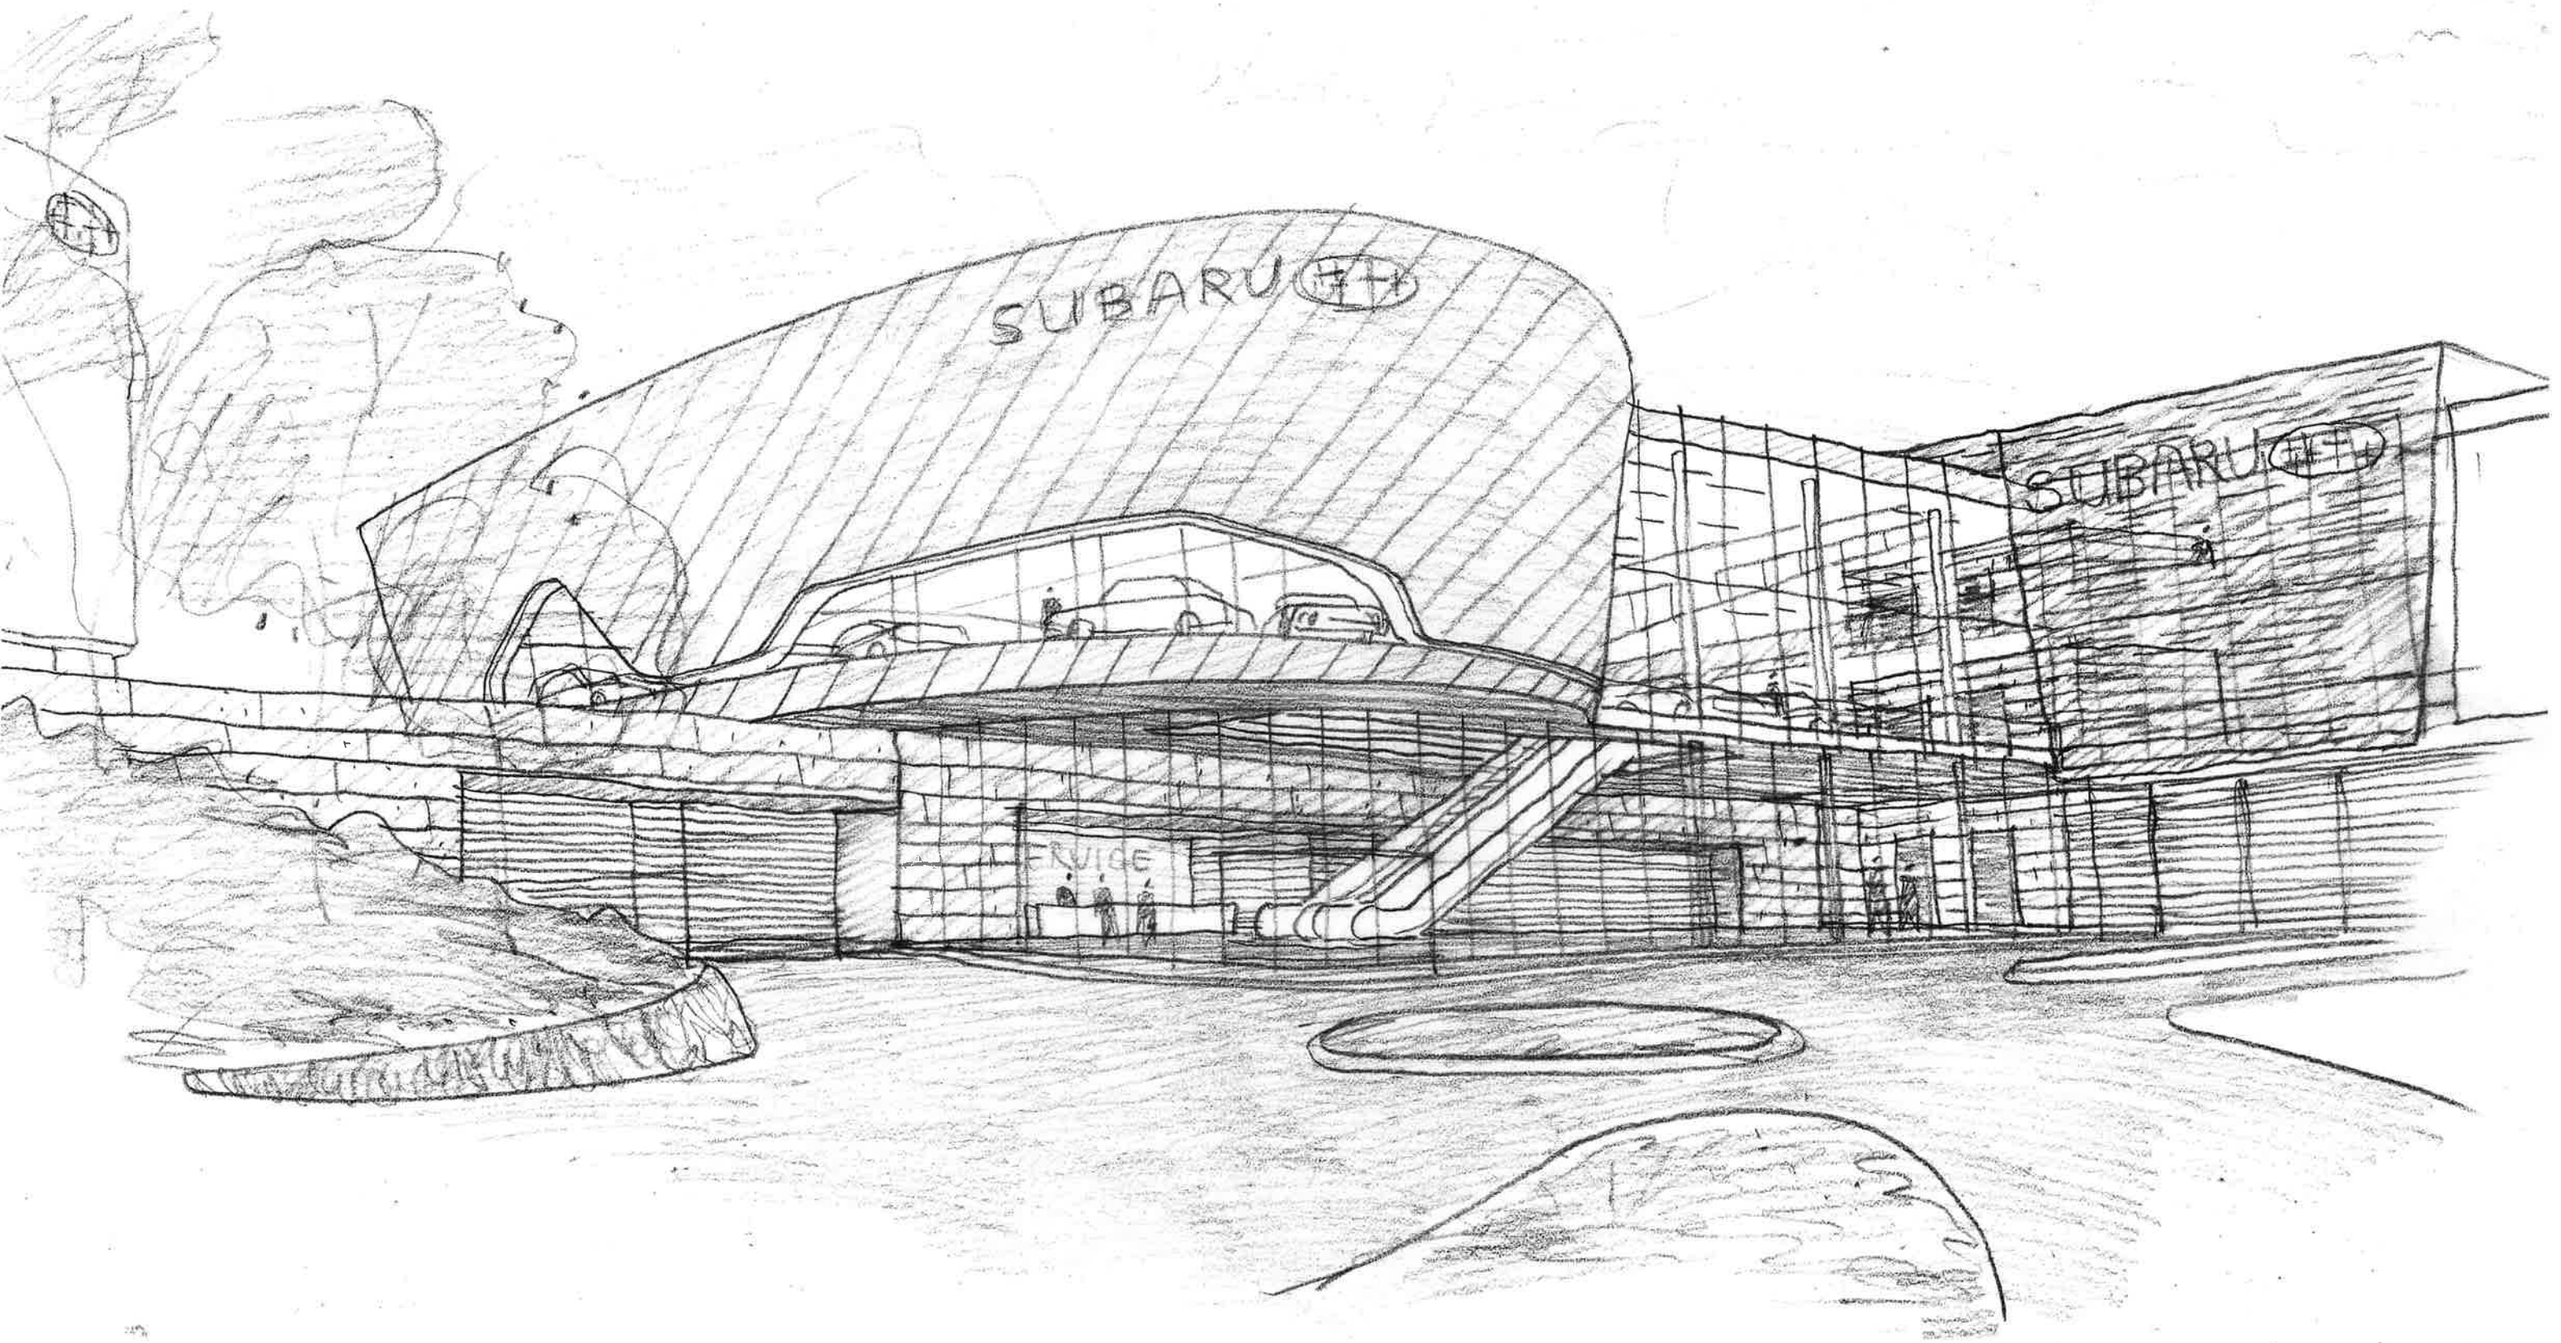
SUBARU
SUBARU
SUBARU
NVIDIA

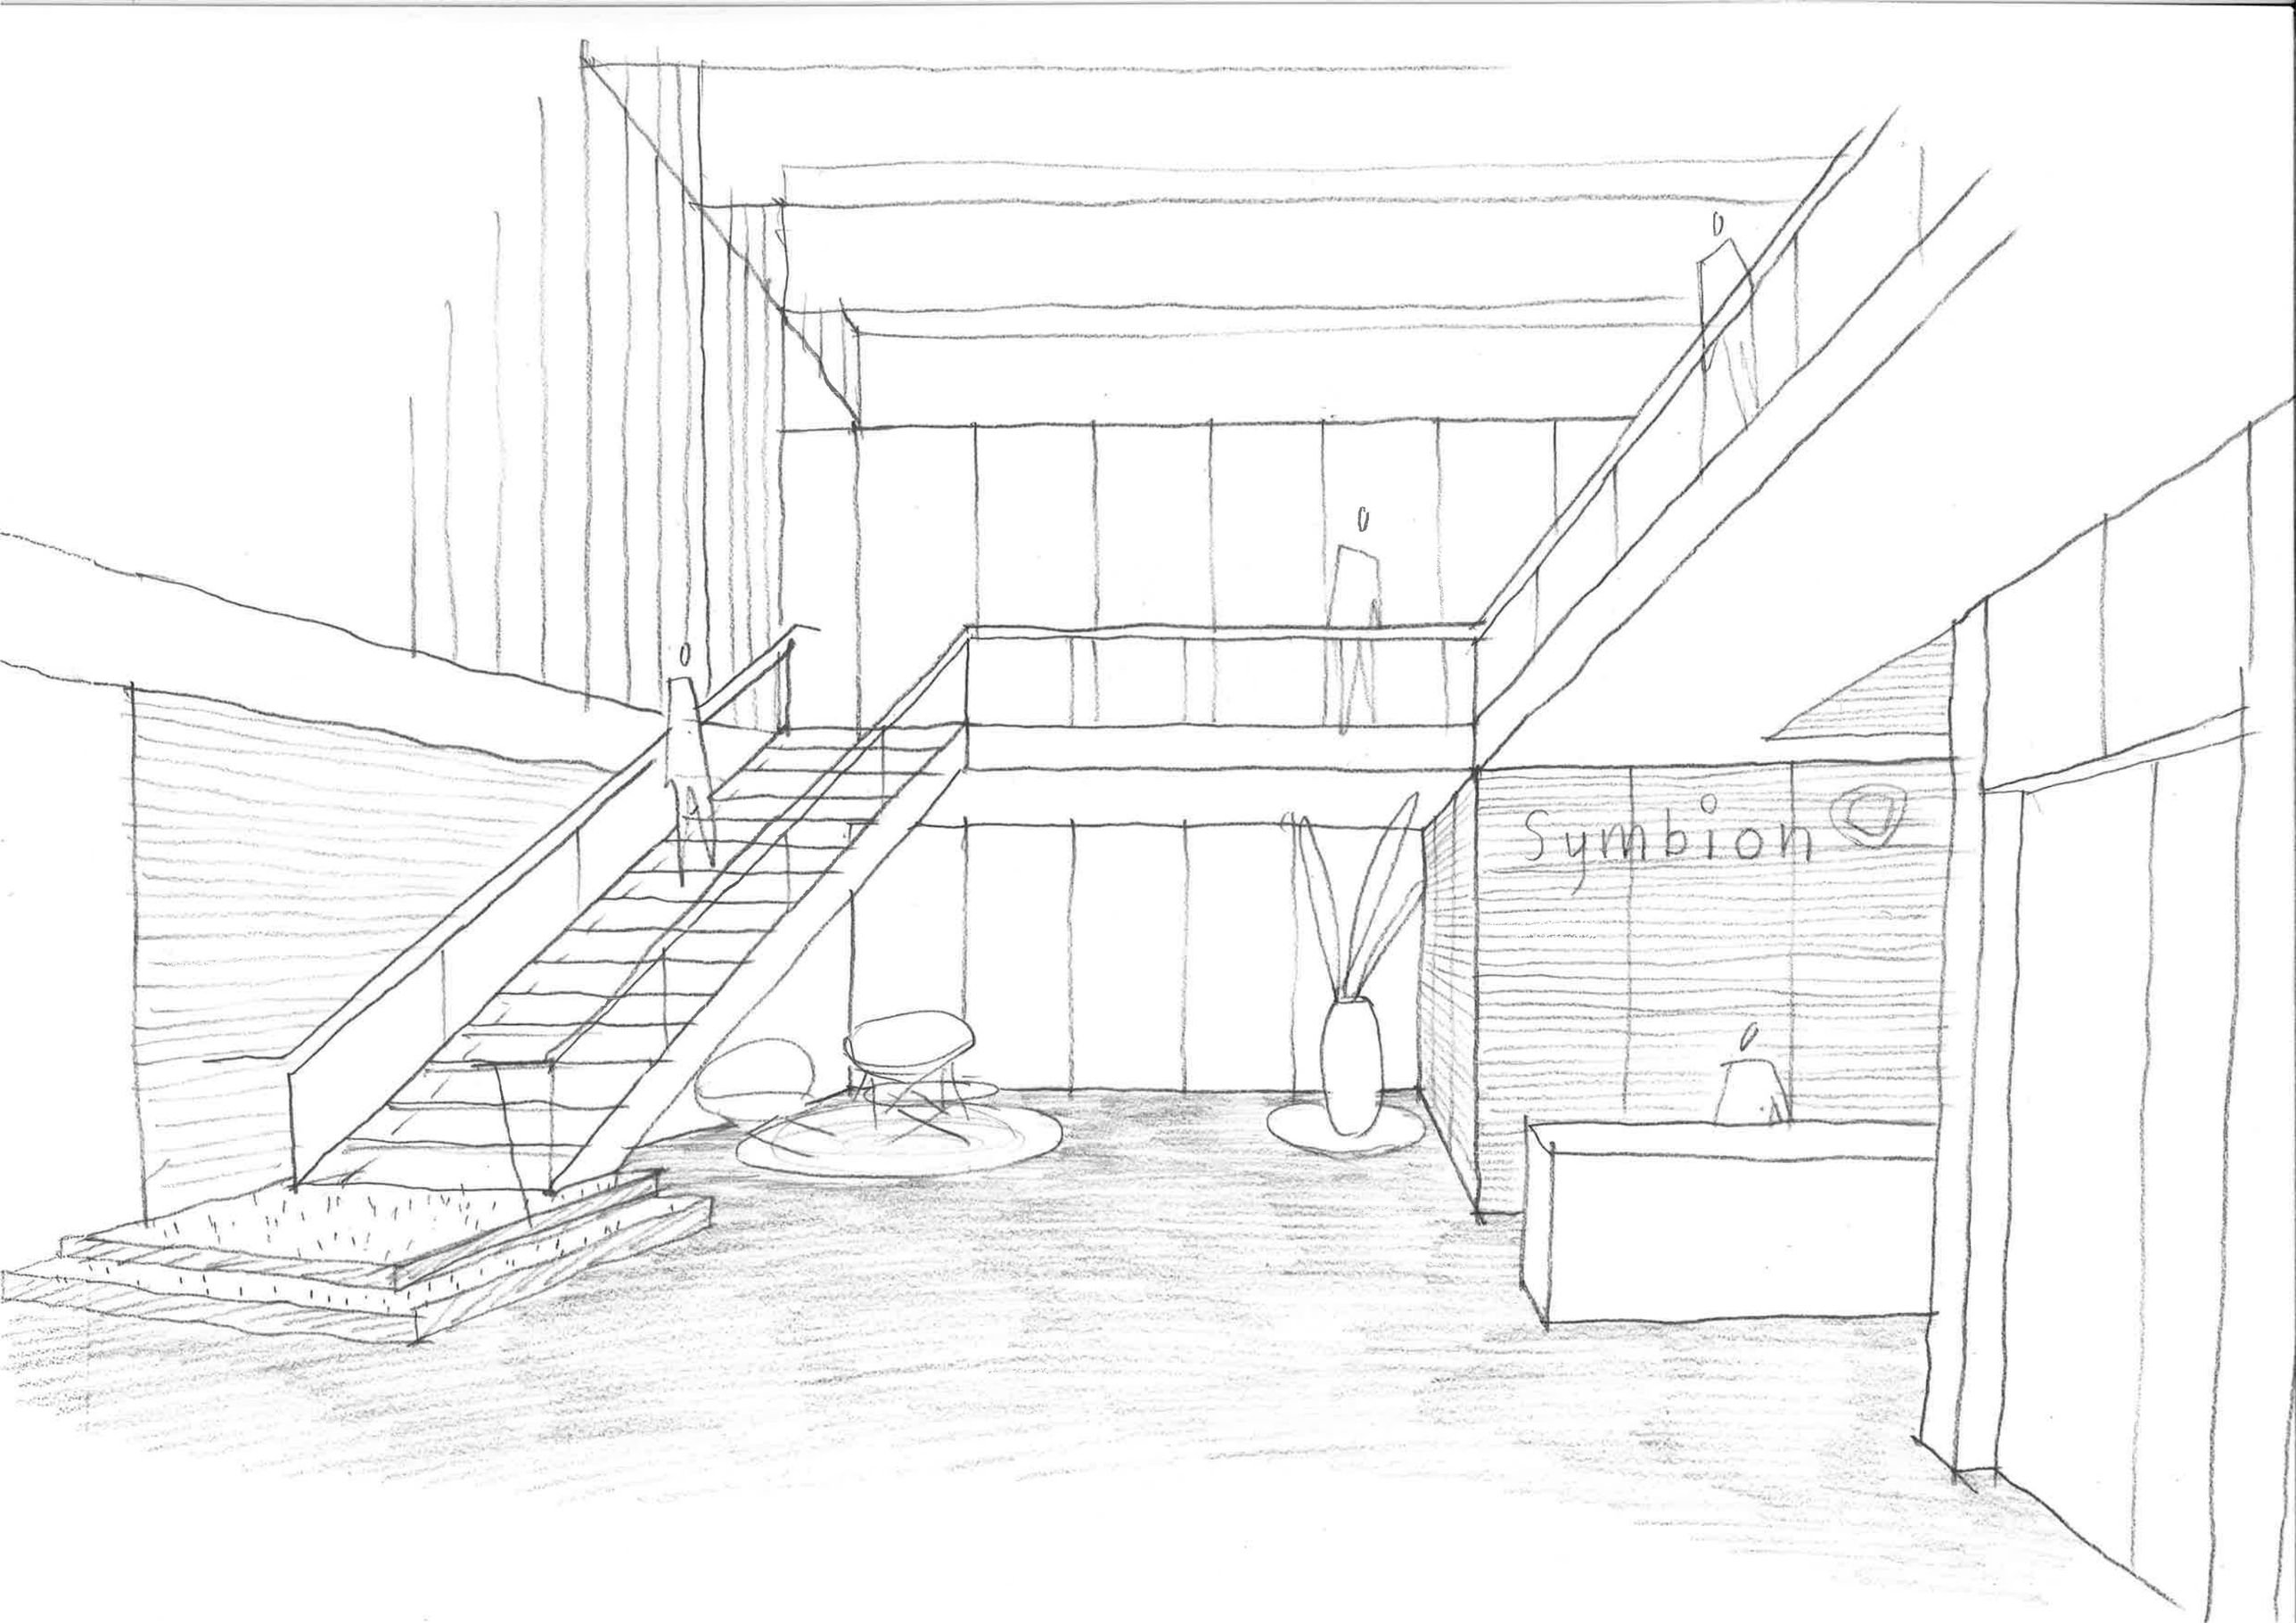
Symbion